The copyright of this drawing and any design shown on it is owned by Kent Building Control Ltd.
Figured dimensions only to be worked from. Contractors are to check all dimensions on site.
Any discrepancies to be reported before proceeding.

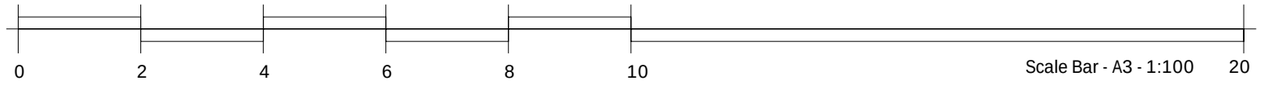

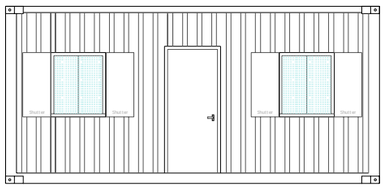

Front Elevation

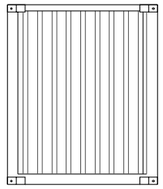

Side Elevation

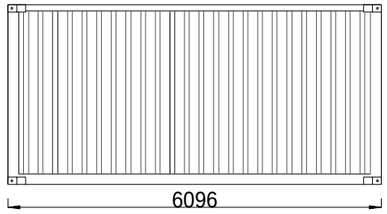

Rear Elevation

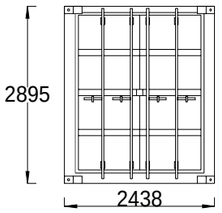

Side Elevation

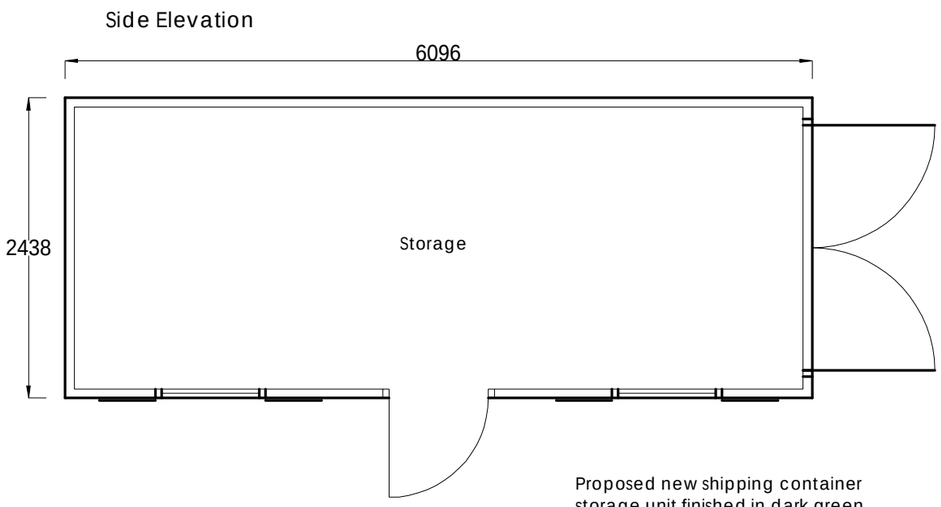

Proposed Floor Plan

Proposed new shipping container
storage unit finished in dark green

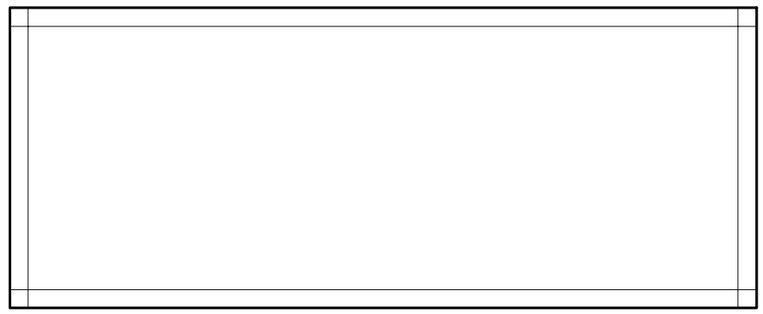

Proposed Roof Plan

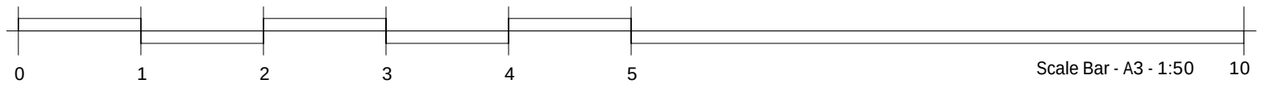

KENT BUILDING CONTROL LTD

rev.	date	amendment

Kent Building Control Ltd
5 The Farmhouse
Yew Tree Studios
Stanford
TN25 6DH

01303 656001

client: Trustees of Sompting Settlement

project: Land South East of Loose Lane and South of Test Road Sompting

drawing title: Proposed Plans and Elevations New Container

scale: 1:50/1:100 | date: 27.10.25 | drawn by: JN

drwg no.: KBC/25/155/01 | rev.: 0