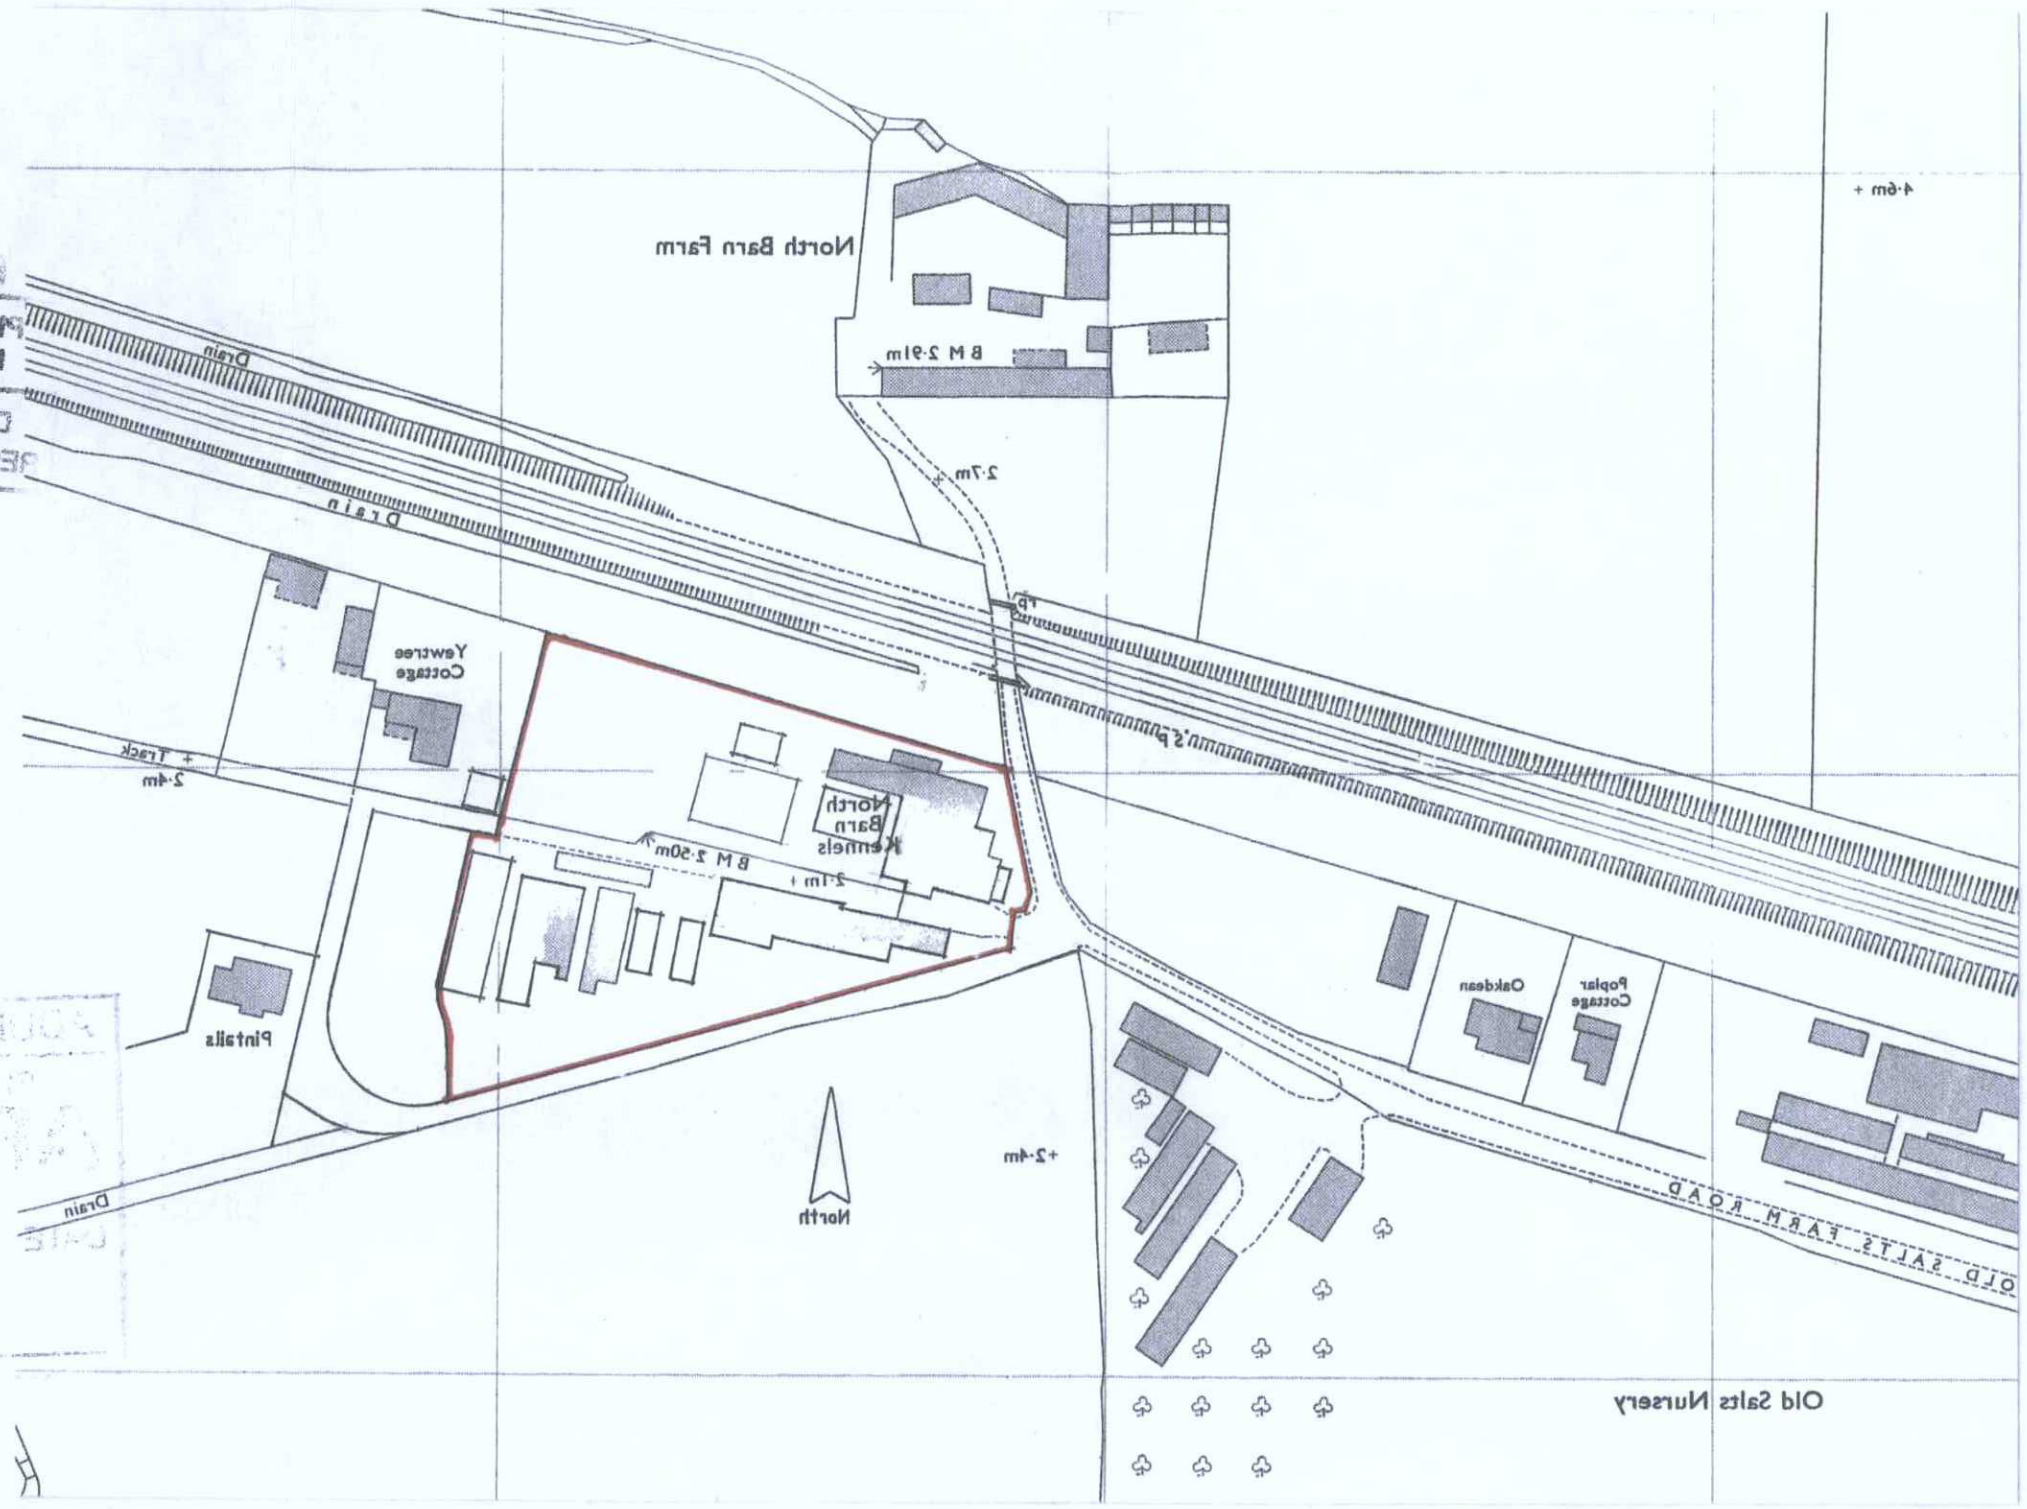

PLANNING DIVISION
PLAN No. Mocboa 8/11
DATE RECEIVED 23 MAR 2011
ADUR DISTRICT COUNCIL
PLANNING APPLICATION
APPROVED
DATE 14 JUN 2011

0 10 20 30 40 50
scale bar

Replacement Dwelling at North Barn Kennels, Old Salts Farm Road, Lancing, West Sussex, BN15 8JQ.

Location Plan

scale = 1:1250 at A3

date : March 2011

Drawing No. 964/3/01