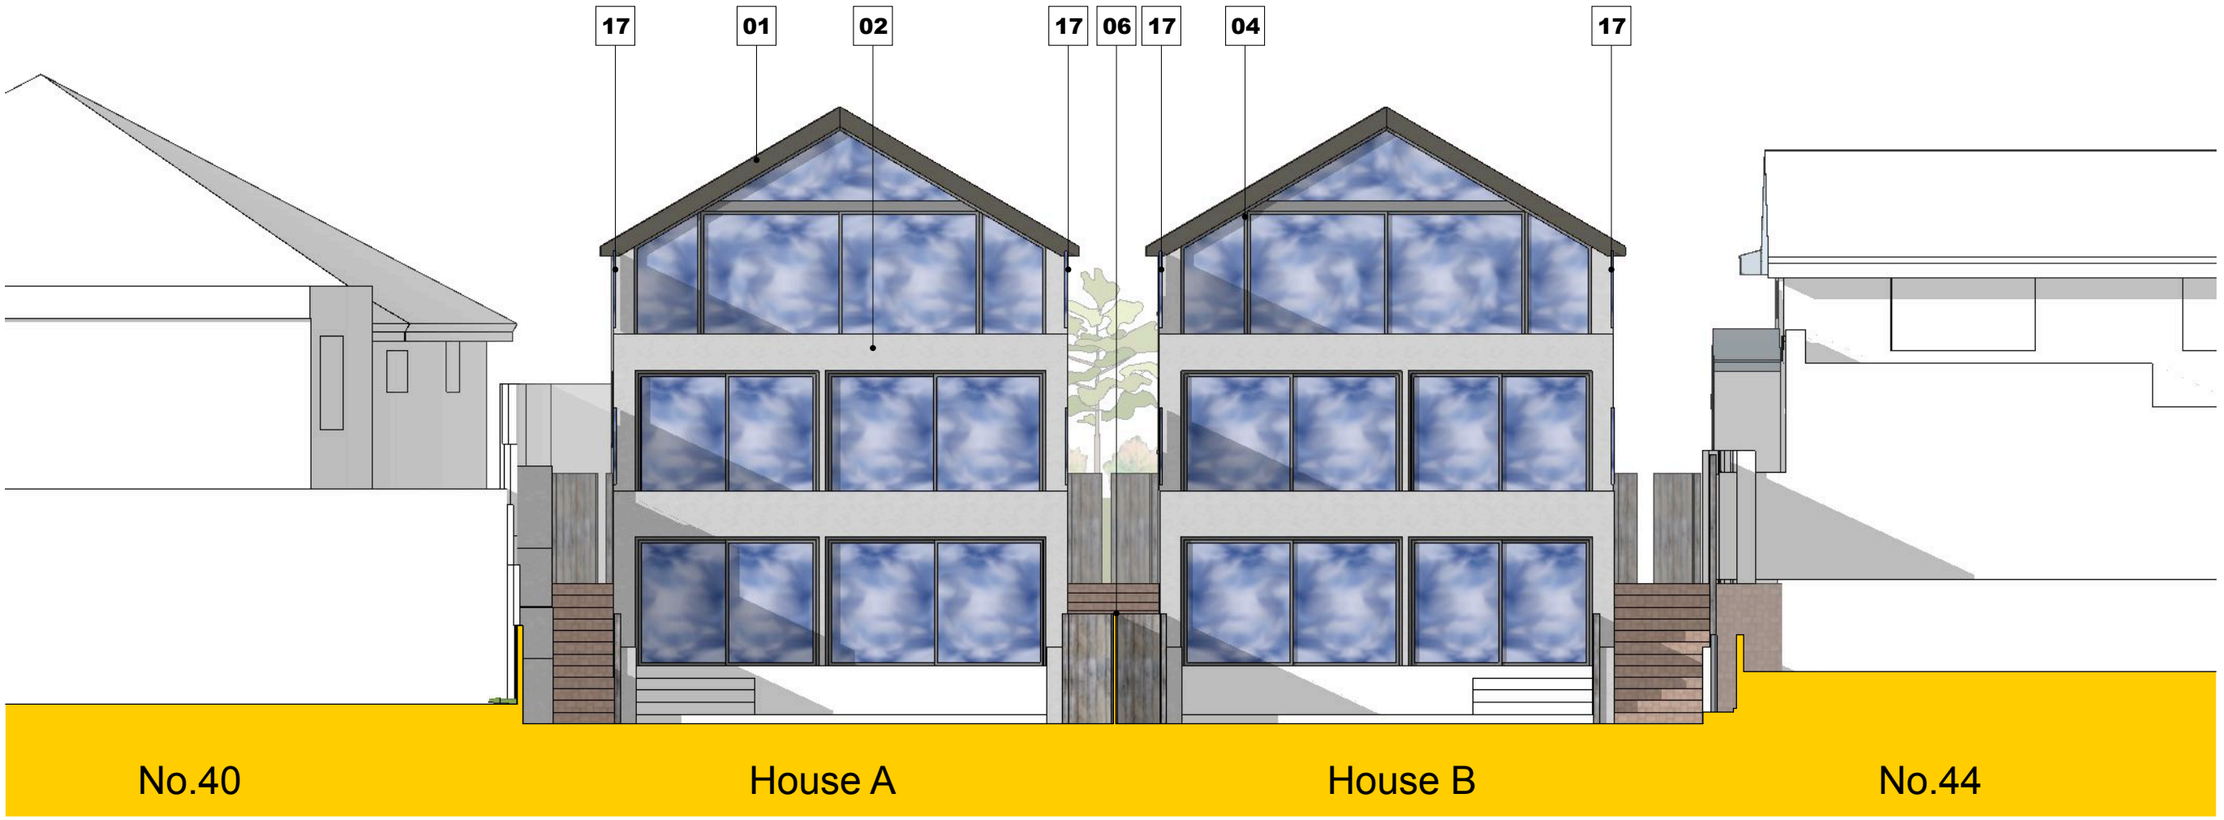

1 PROPOSED SOUTH ELEVATION
A1.7 1:100 @A3

0 05 10m
scale 1:100 @A3

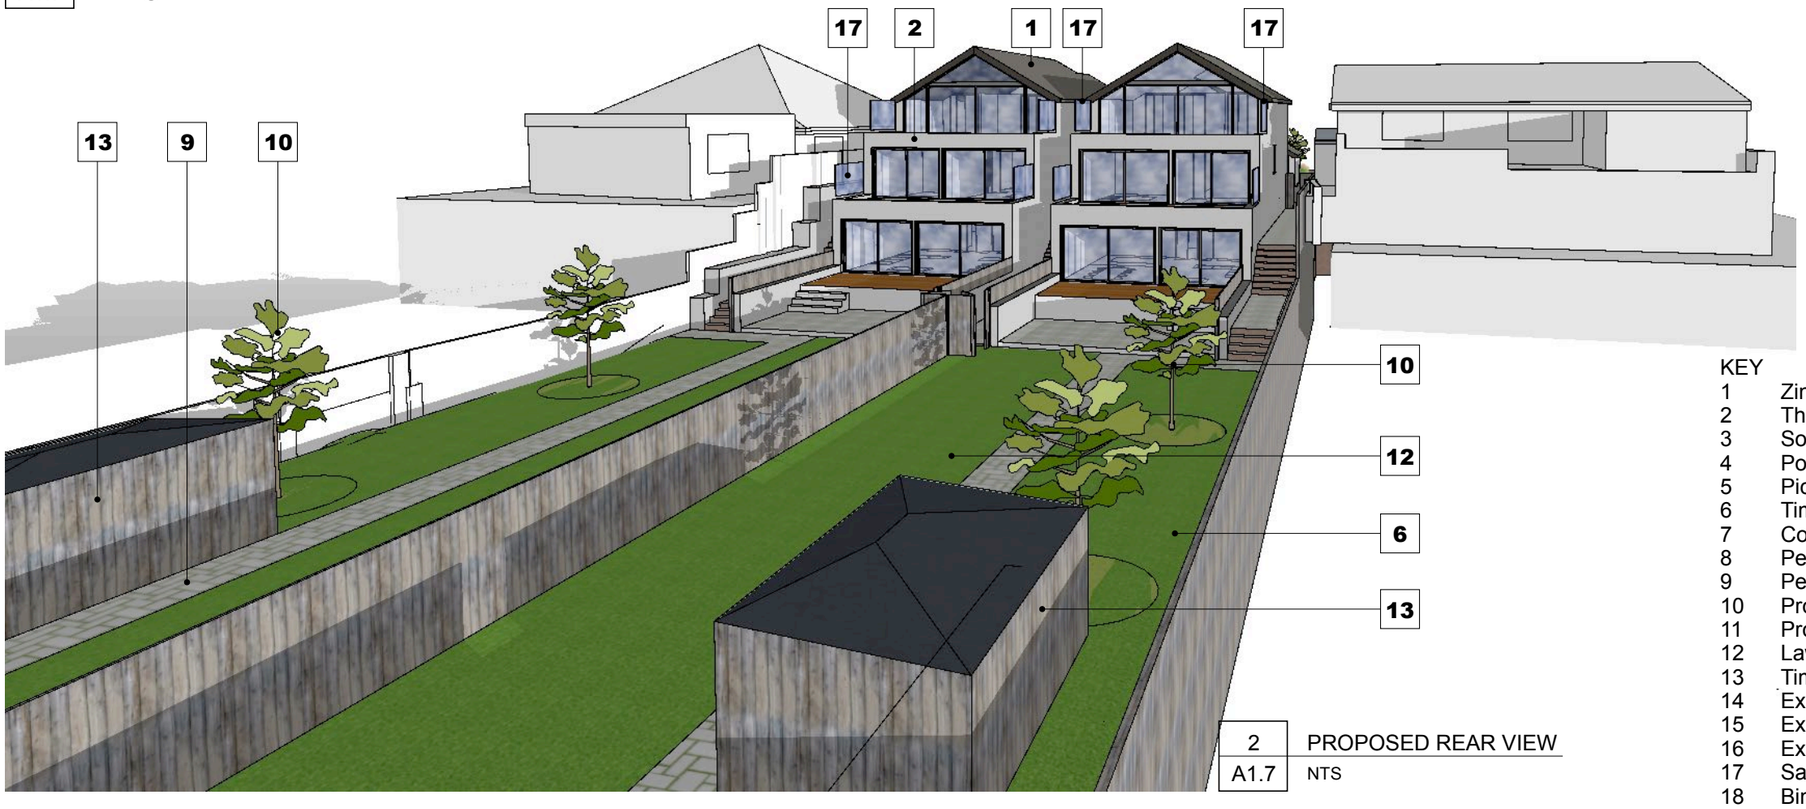

2 PROPOSED REAR VIEW
A1.7 NTS

KEY

1	Zinc standing seam with hidden gutters
2	Through colour render system
3	Solid timber front door
4	Powder coated aluminium windows
5	Picture style bay window
6	Timber gates and fencing
7	Composite terrace decking
8	Permeable paving driveway
9	Permeable setts paving
10	Proposed fruit trees
11	Proposed shrubs and planting
12	Lawn / grass
13	Timber outbuilding (max height 2.5m)
14	Existing hedge boundary
15	Existing dropped kerb access
16	Excavated material to level garden
17	Sand blasted obscure glazed balustrading
18	Bin area
19	Garage

bold architecture design

Bold Architecture Design Ltd
14 Gladys Road
Hove
East Sussex BN3 7GL
info@bold.uk.com

42 Brighton Road
Lancing

Redevelopment of New Dwellings

Mark Wheatland and Stella Walker

Document Date:
June 2020

Document Phase:
Planning

rev.	date	remark
A	18.08.20	titles amended
B	10.09.20	Boundary to no.44 amended.
C	08.10.20	Roof profile amended

PROPOSED REAR ELEVATION

scale: 1:100

A1.7 rev **C**

© Copyright Bold Architecture Design Ltd

The use of these plans and specifications is restricted to the original site for which they were prepared. Re-use, reproduction or publication by any method in whole or in part is prohibited, unless authorised by Scott Theobold. Ownership of the design, plans and specifications is solely with Scott Theobold.