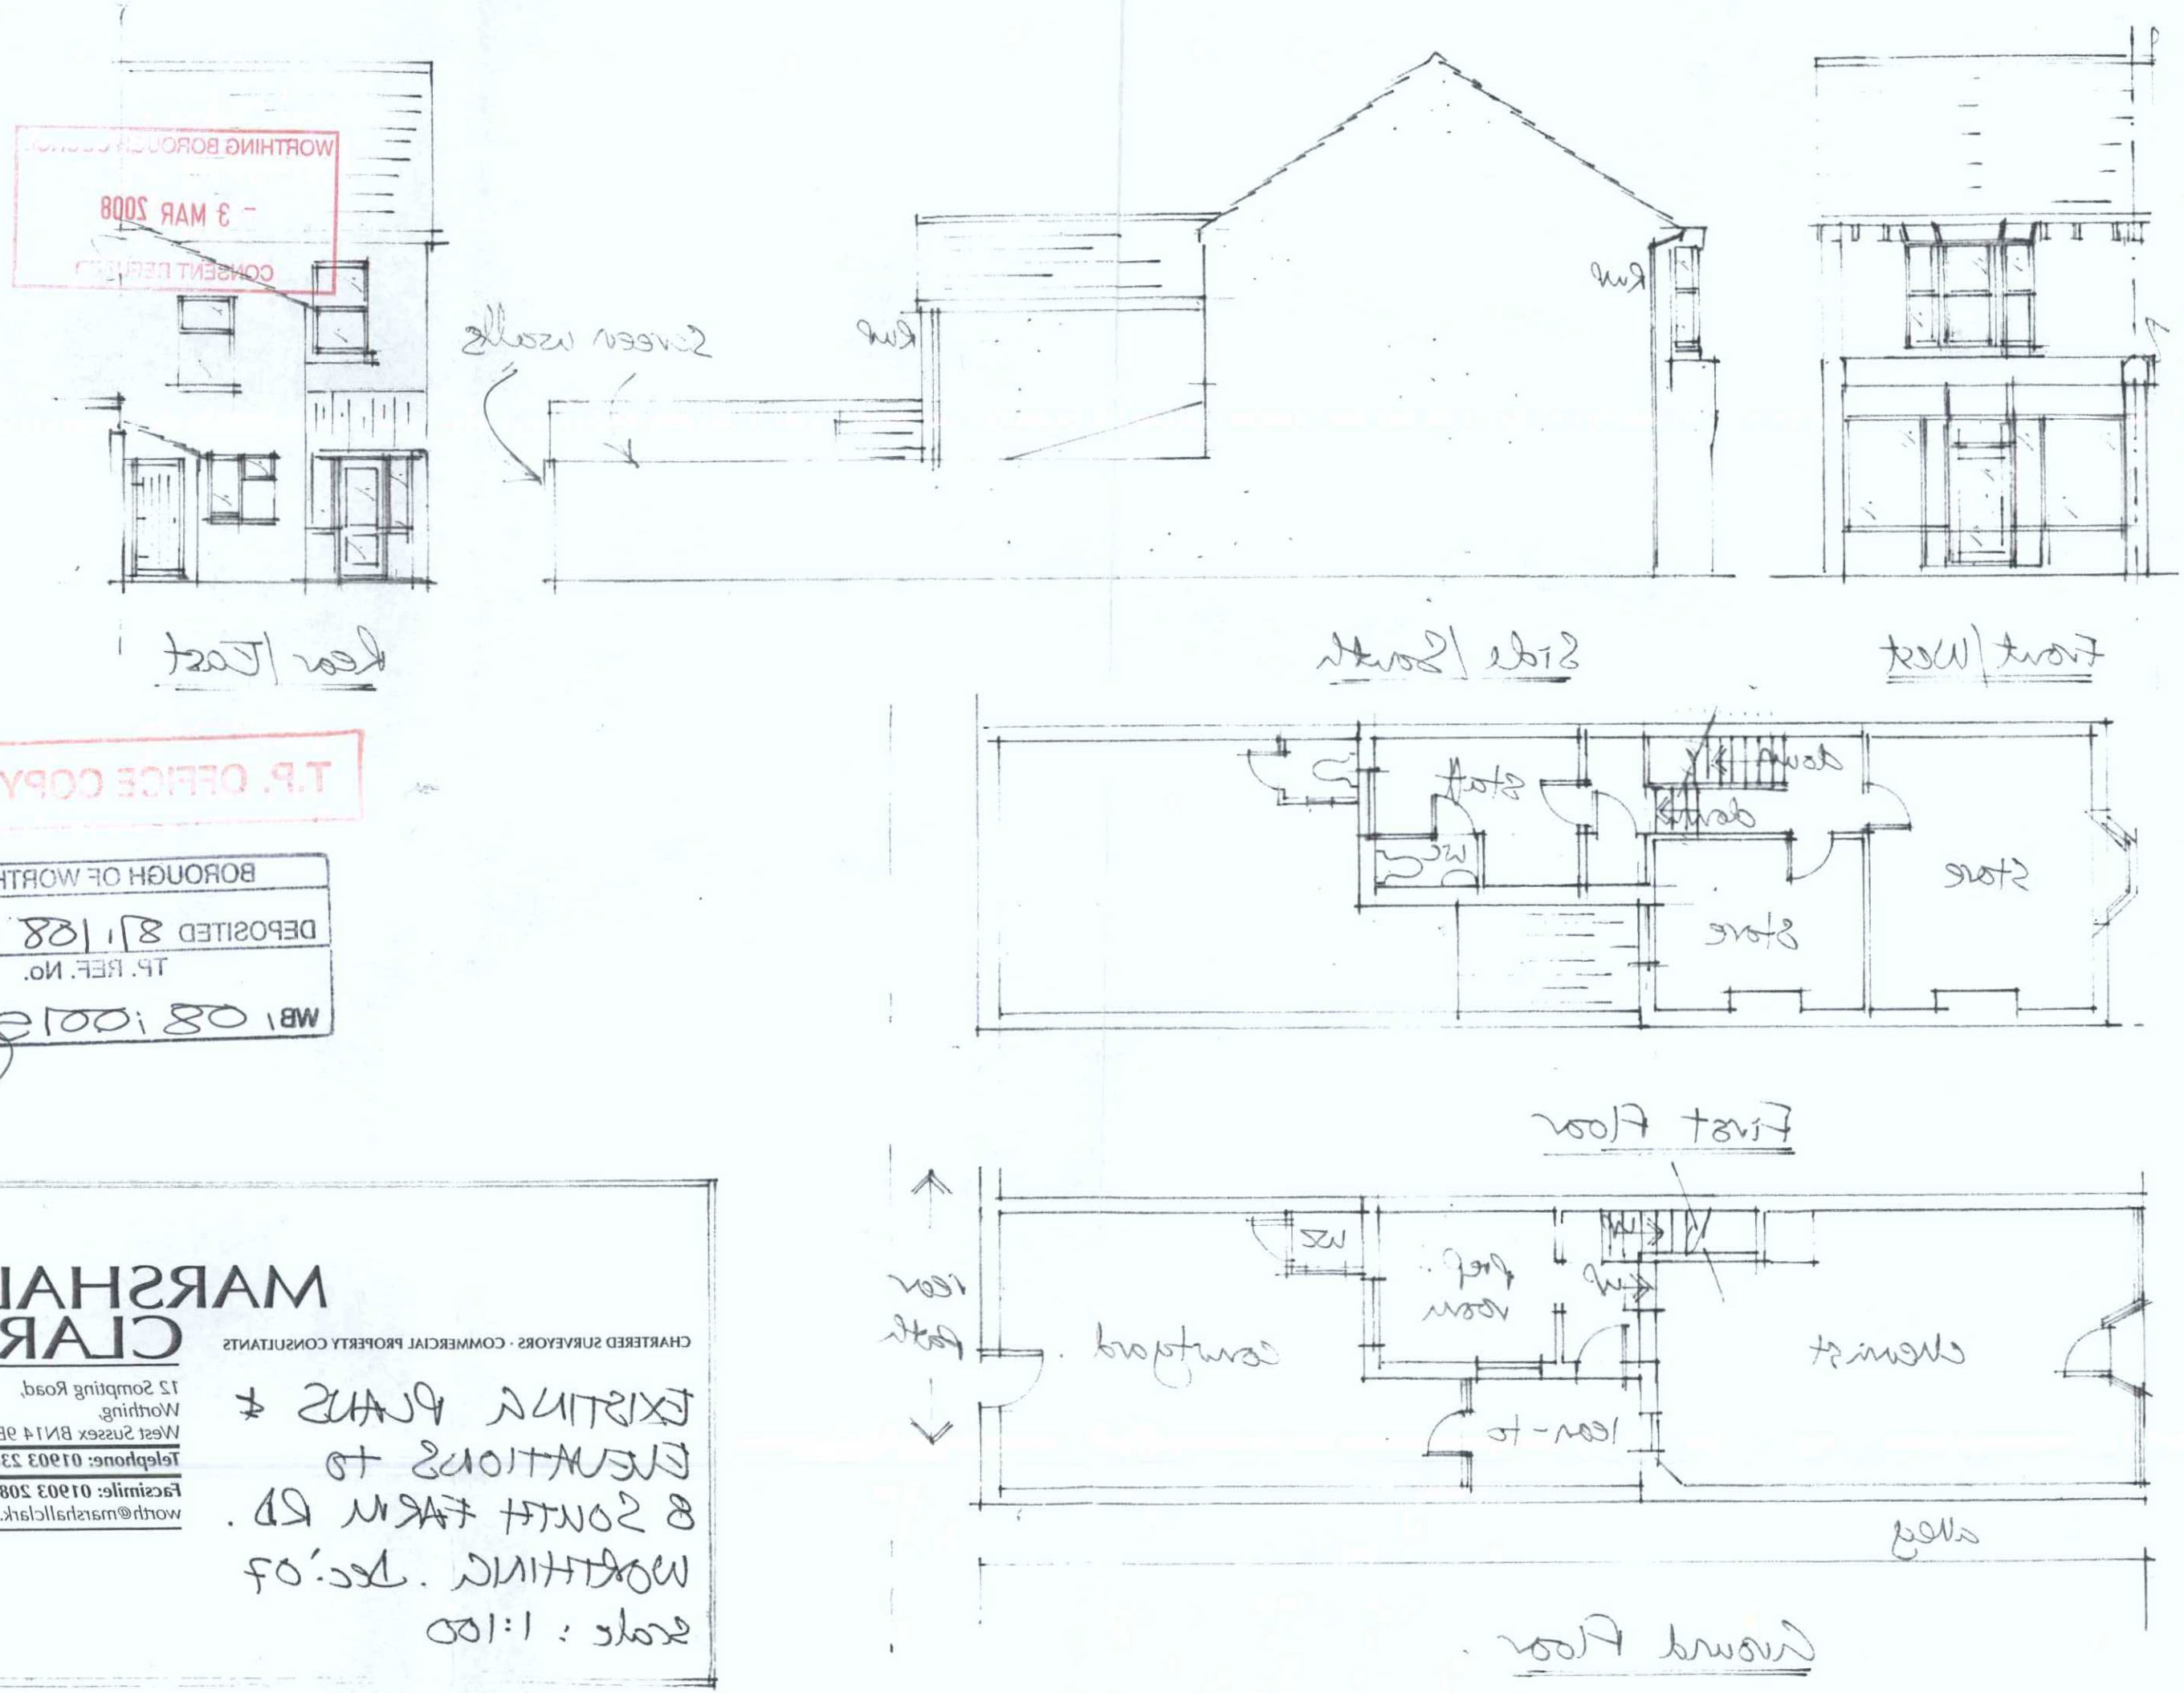


WORTHING BOROUGH COUNCIL
- 3 MAR 2008
CONSENT REQUIRED

T.P. OFFICE COPY

BOROUGH OF WORTHING
DEPOSITED 8/1/08
TP. REF. No.
WB/ 08/0015/FUL

MARSHALL CLARK
CHARTERED SURVEYORS · COMMERCIAL PROPERTY CONSULTANTS
12 Sompting Road,
Worthing,
West Sussex BN14 9EP
Telephone: 01903 236599
Facsimile: 01903 208973
worth@marshallclark.co.uk

EXISTING PLANS & ELEVATIONS to 8 SOUTH FARM RD. WORTHING. Dec.'07
Scale: 1:100