



## Proposed East Elevation
1 : 100

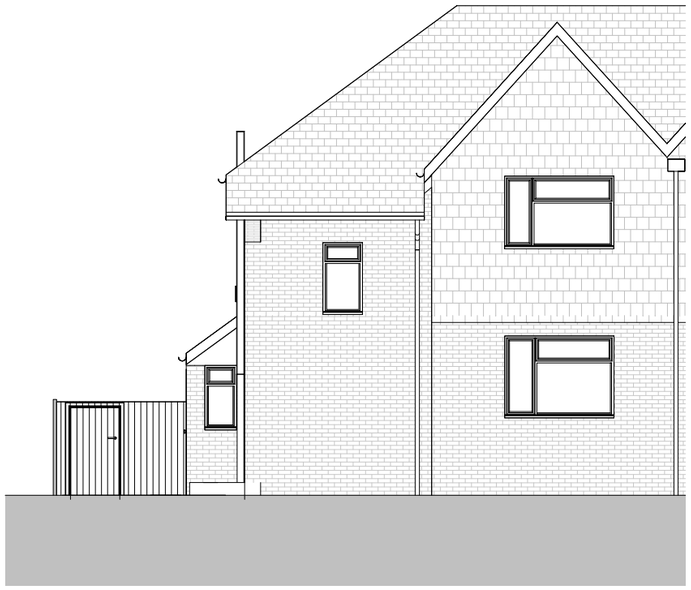


## Proposed North Elevation
1 : 100

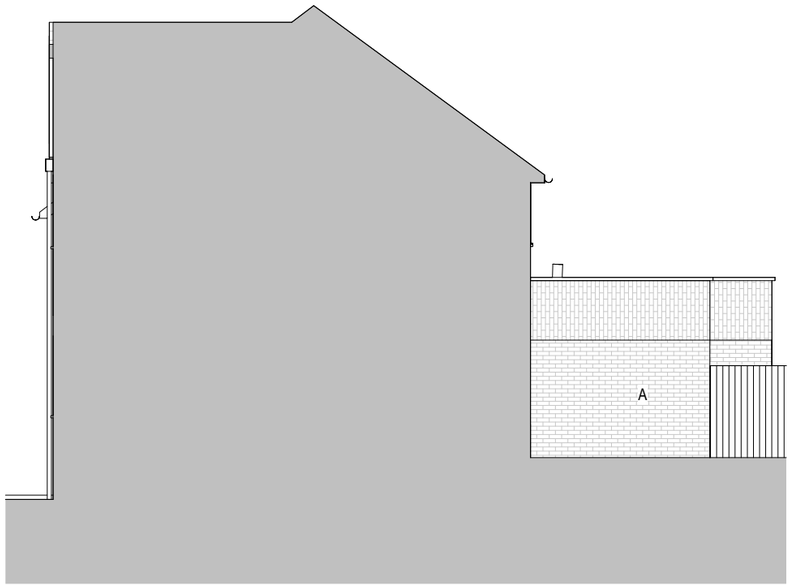


## Proposed South Elevation
1 : 100




## Proposed West Elevation
1 : 100

KEY

A Brick to match existing

B Glass

**Revisions**


| No. | Description | Date | By |
|---|---|---|---|
| | | | |
| | | | |
| | | | |
| 2 | Revised plans | 14-07-23 | |
| 1 | PLANNING | 10-05-23 | |

**Notes:**

GENERAL NOTES:

All dimensions & levels are preliminary and approximate and subject to utilities search, legal boundaries and detailed layouts/ design development through consultation.

Dimensions are to be checked on site by contractor & sub contractors prior to commencement of work, any discrepancies are to be highlighted immediately to the architects.

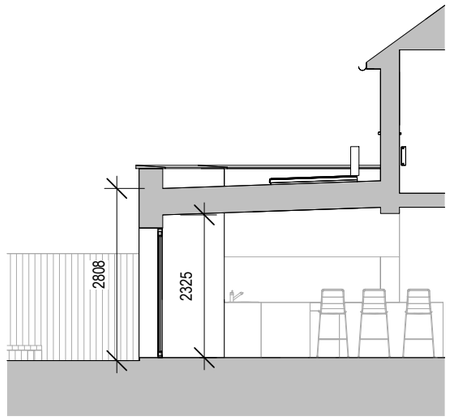


## Section AA
1 : 100

Scale 1 to 100

0 1 2 5 M

Scale: As indicated @ A3

Project No. Project Name:

**416 Windmill Road**

Drawing Name:

**Proposed Elevations**

| Drawing No. | Revision: | Suitability Description: |
|---|---|---|
| **P006** | **P2** | **PLANNING** |

Drawn: MS Checked: GF Orig Paper Size: A3

FRESH | Architects

T 07703682107 | 07393913140

info@fresh-architects.co.uk | www.fresharchitects.co.uk

Use figured dimensions only. All levels and dimensions to be checked. This drawing is to be read in conjunction with all other relevant drawings and specifications.

© FRESH Architects Ltd. All rights reserved