
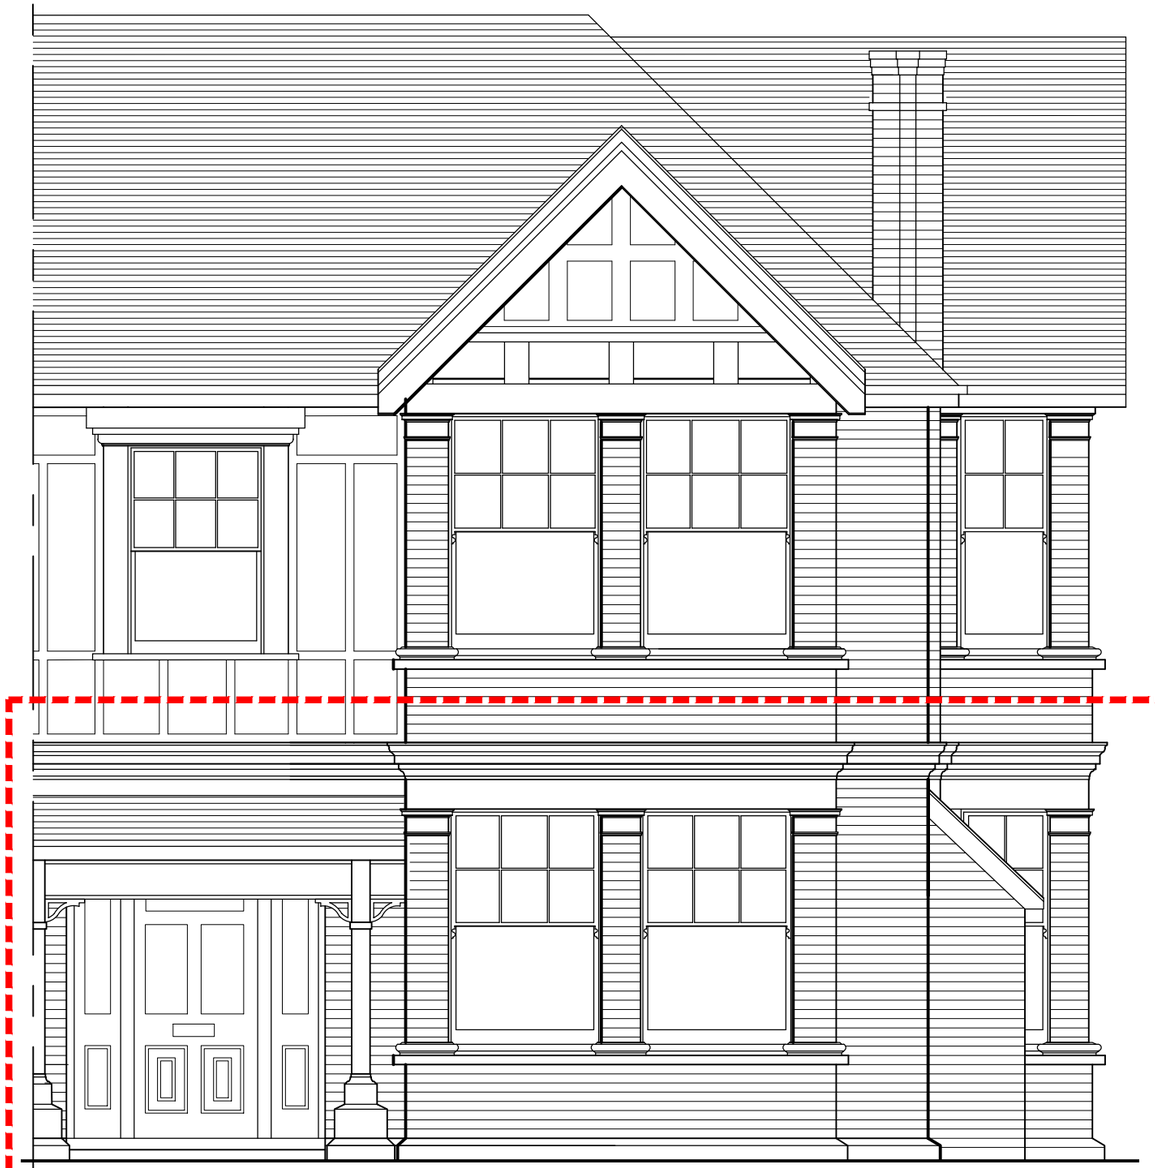


West elevation

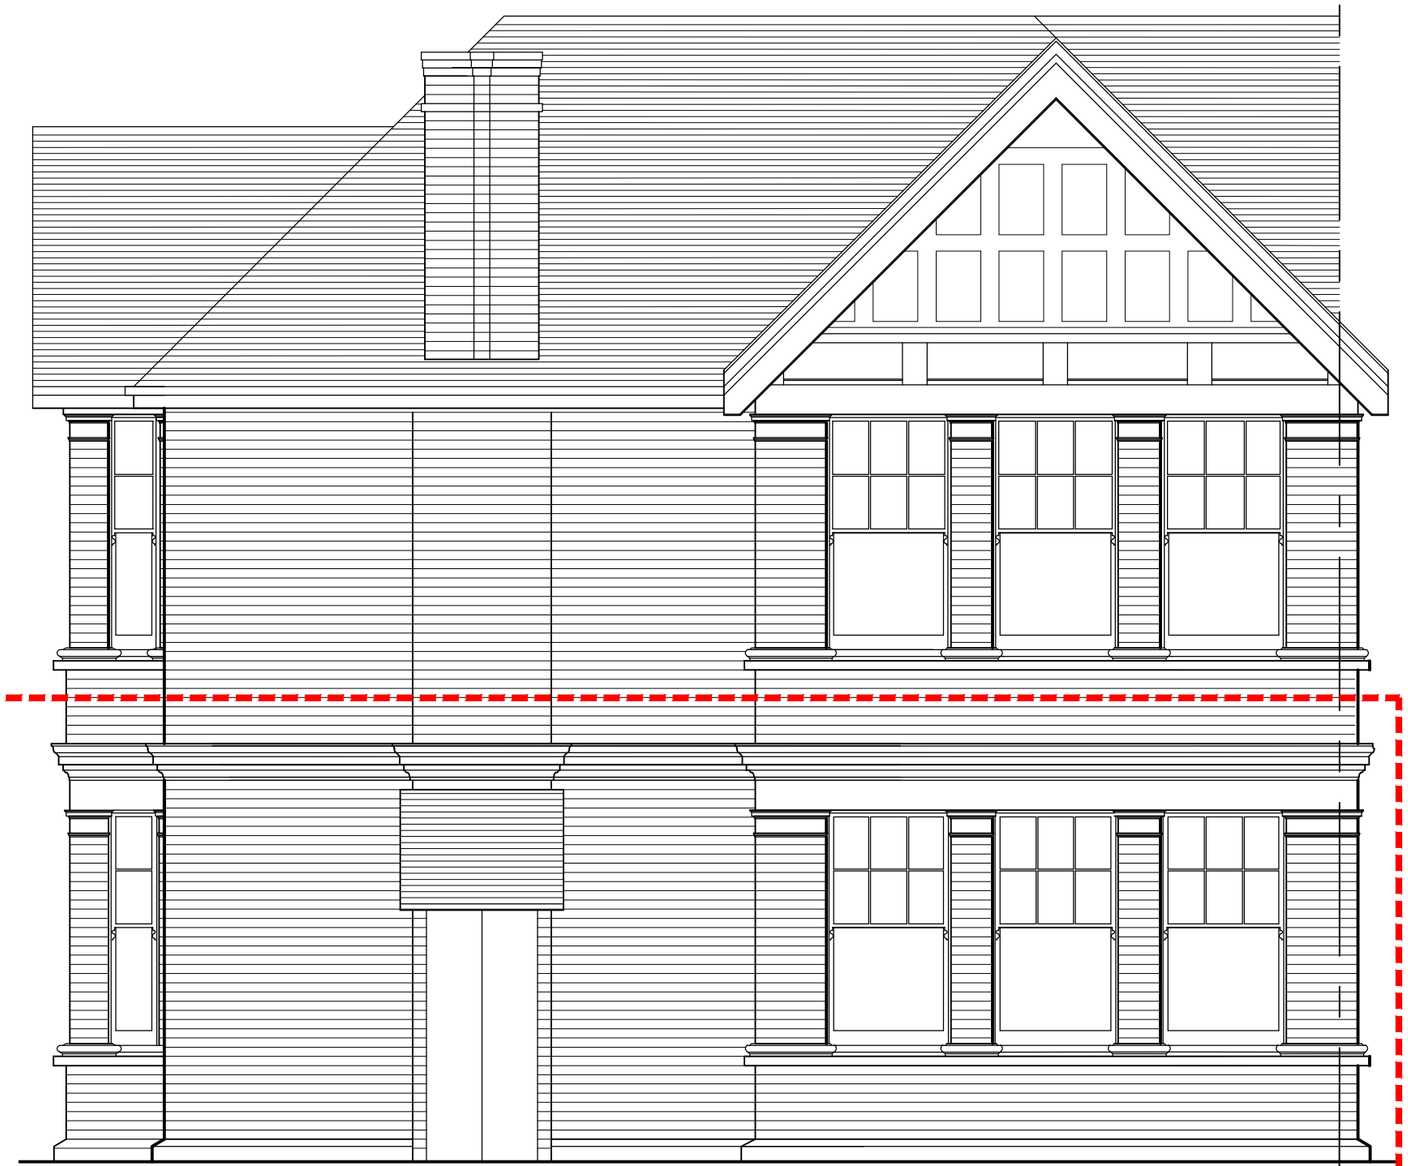

South elevation

Red dashed line denotes flat with existing windows to be changed

0 1 2 3 4 5 6 7 8 9 10

This drawing is protected under Copyright and at no time should any portion of this drawing be reproduced or copied without the permission of the Architect. (Design Copyright Act 1968)

This drawings must not be used for purposes other than that for which it is provided. It is supplied without liability for any errors or omissions.
Drawings only to be scaled for planning application purposes, all dimensions to be checked on site.

All drawings subject to Statutory Authority Approval.

Revisions

A - Elevation titles changed 31/10/25

PROJECT TITLE: **Flat 1, 30 Shakespeare Road, Worthing**

DRWG TITLE: **Existing Elevations**
DRWG No: **1108_301**
REV: **A**

SCALE: **1:50@A3** DATE: **04.10.25**

DRWG STATUS : **For Planning**