


EXTERNAL ELEVATION

Timber sash window

Existing elevation - W1 & W4

SCALE 1:20@A3

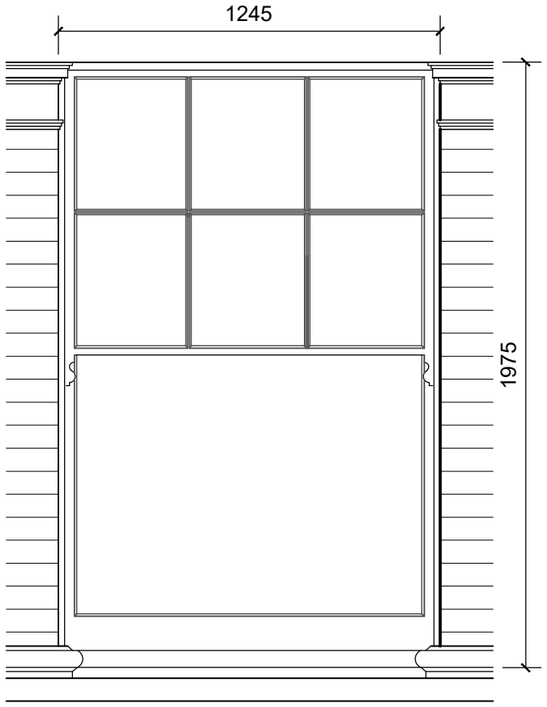


EXTERNAL ELEVATION

Timber sash window

Existing elevation - W2 & W3

SCALE 1:20@A3

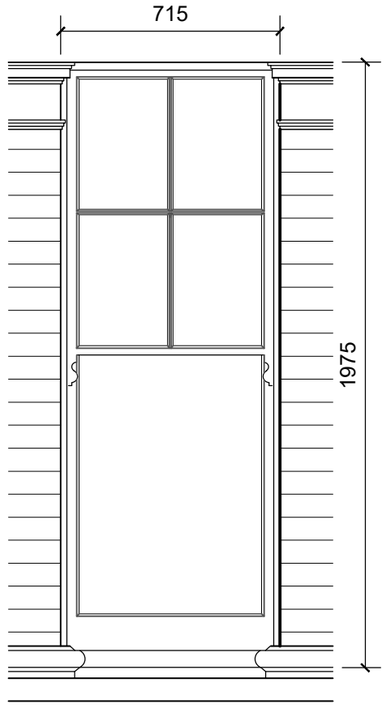


EXTERNAL ELEVATION

Timber sash window

Existing elevation - W5 & W9

SCALE 1:20@A3

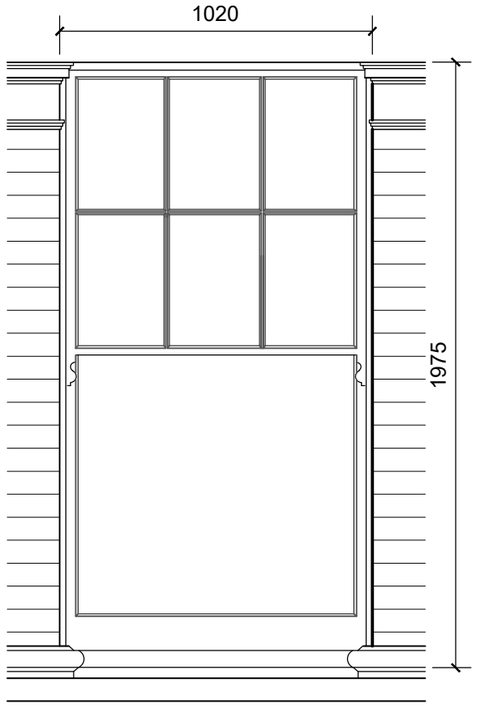


EXTERNAL ELEVATION


Timber sash window


Existing elevation - W6, W7 & W8

SCALE 1:20@A3

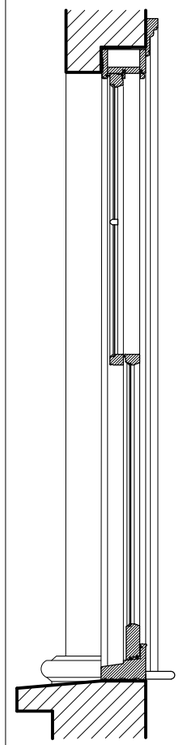

Existing section

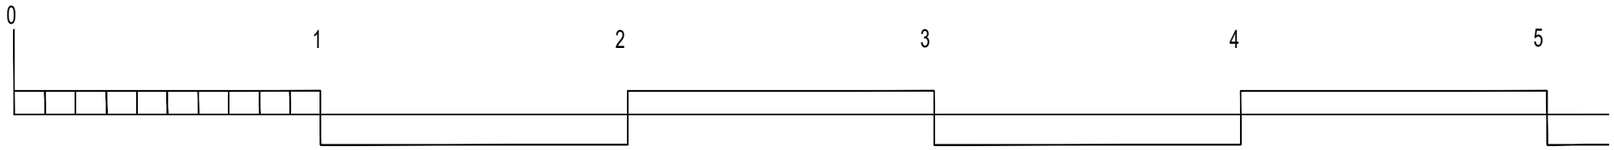

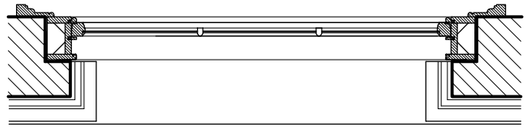

Existing typical plan

SCALE 1:20@A3

This drawing is protected under Copyright and at no time should any portion of this drawing be reproduced or copied without the permission of the Architect. (Design Copyright Act 1968)

This drawings must not be used for purposes other than that for which it is provided. It is supplied without liability for any errors or omissions.
Drawings only to be scaled for planning application purposes, all dimensions to be checked on site.

All drawings subject to Statutory Authority Approval.

Revisions

A - Proposed windows removed, existing window elevations added 31/10/25

PROJECT TITLE: **Flat 1, 30 Shakespeare Road, Worthing**

DRWG TITLE: **Existing window details**
DRWG No: **1108_401**
REV: **A**

SCALE: **1:20@A3** DATE: **28.10.25**

DRWG STATUS : **For Planning**