


27 BUCKINGHAM ROAD, SHOREHAM BY SEA, WEST SUSSEX, BN43 5UA

Change of use of a building that has formerly been used under class E (Office Use) where all offices are now vacant, to class C3 (Dwelling house) with no external alterations to the building.


EXISTING PLANS

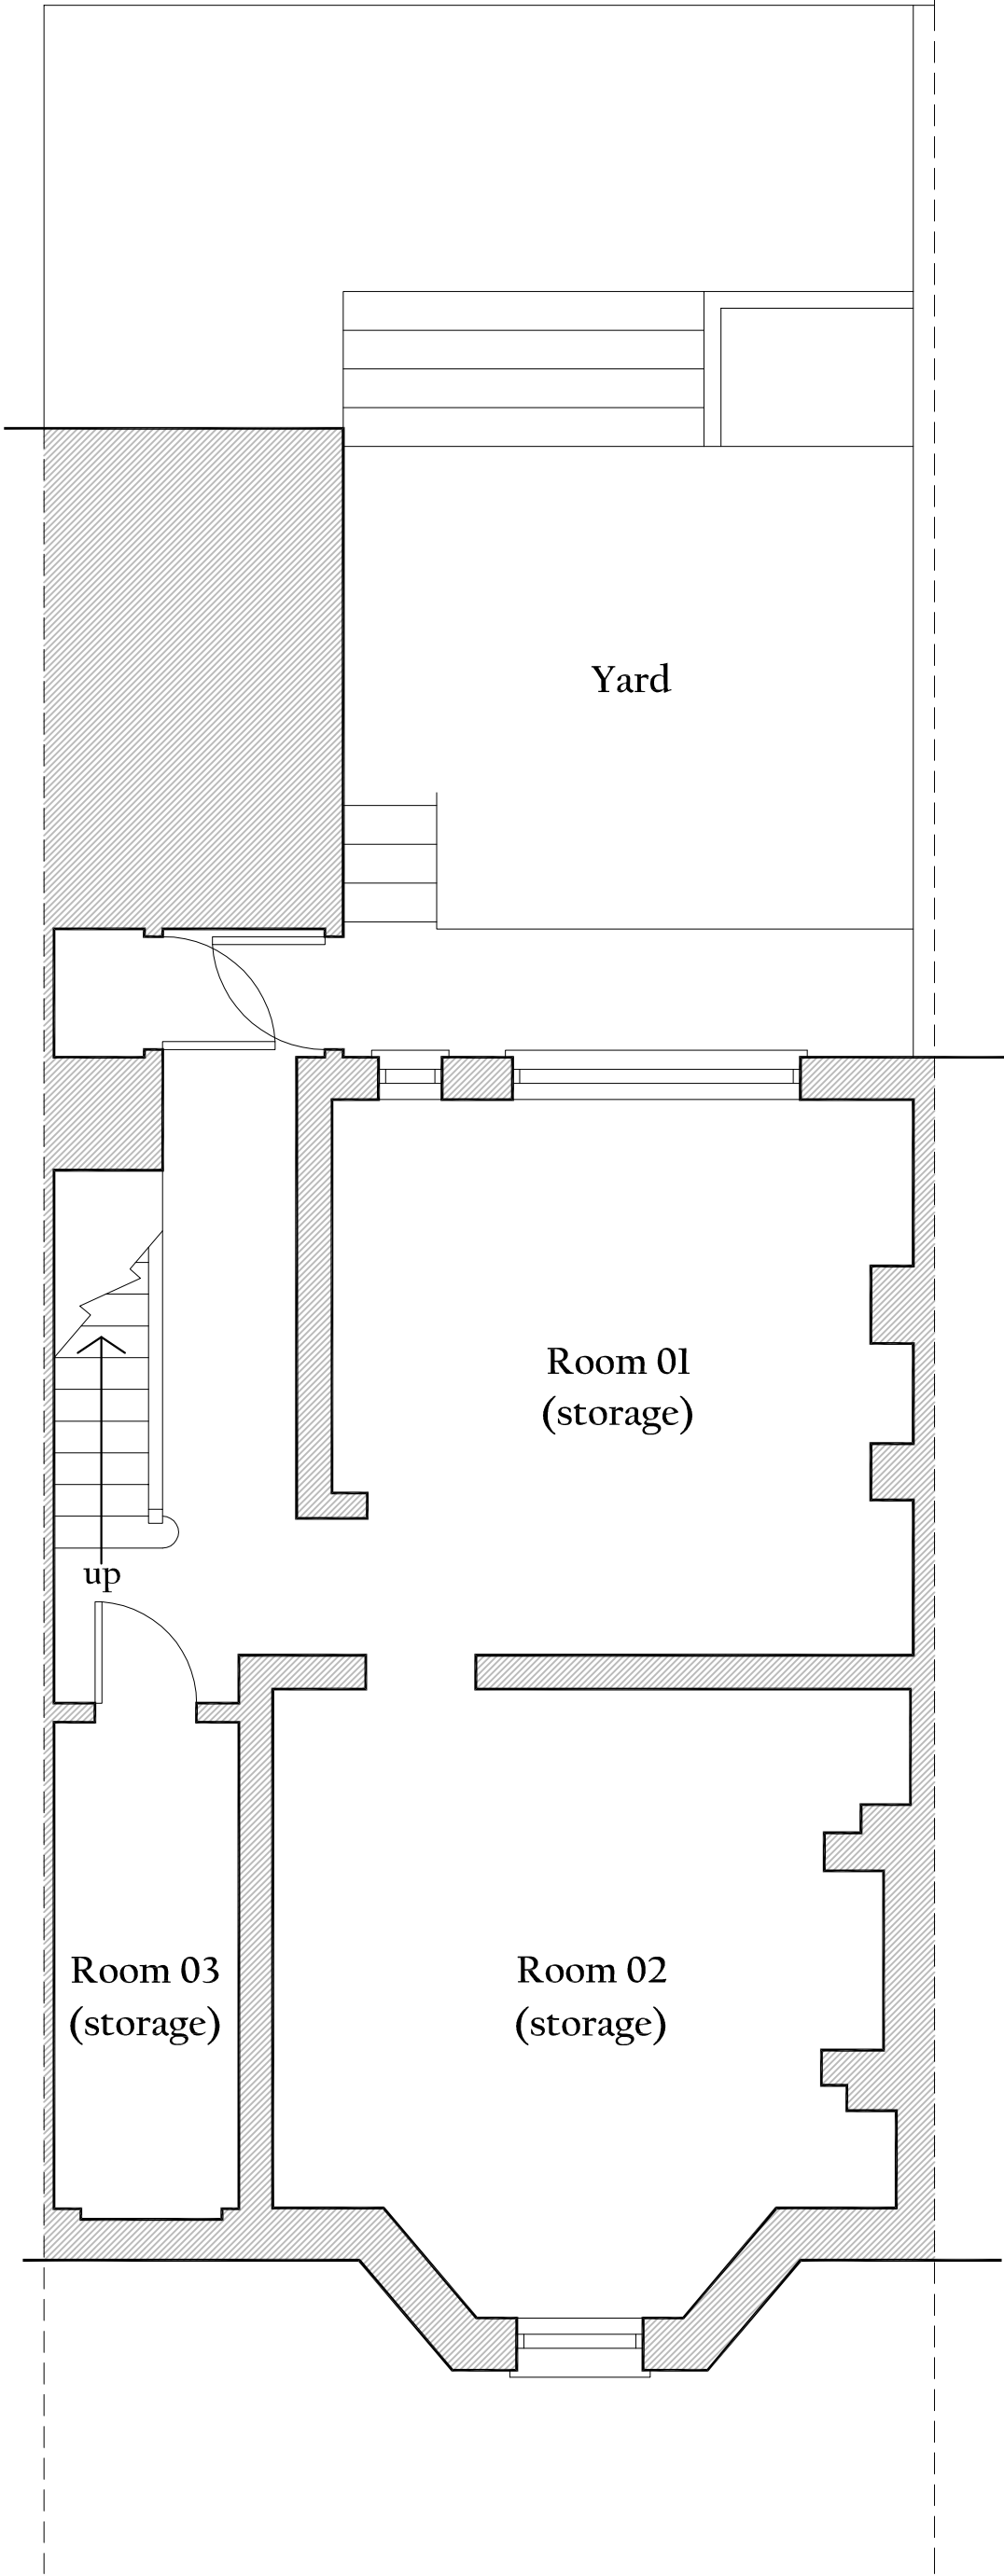

LOWER GROUND FLOOR PLAN 1:100


Floor Area - 49.9m.sq

Gross Internal Floor Area - 202.64m.sq

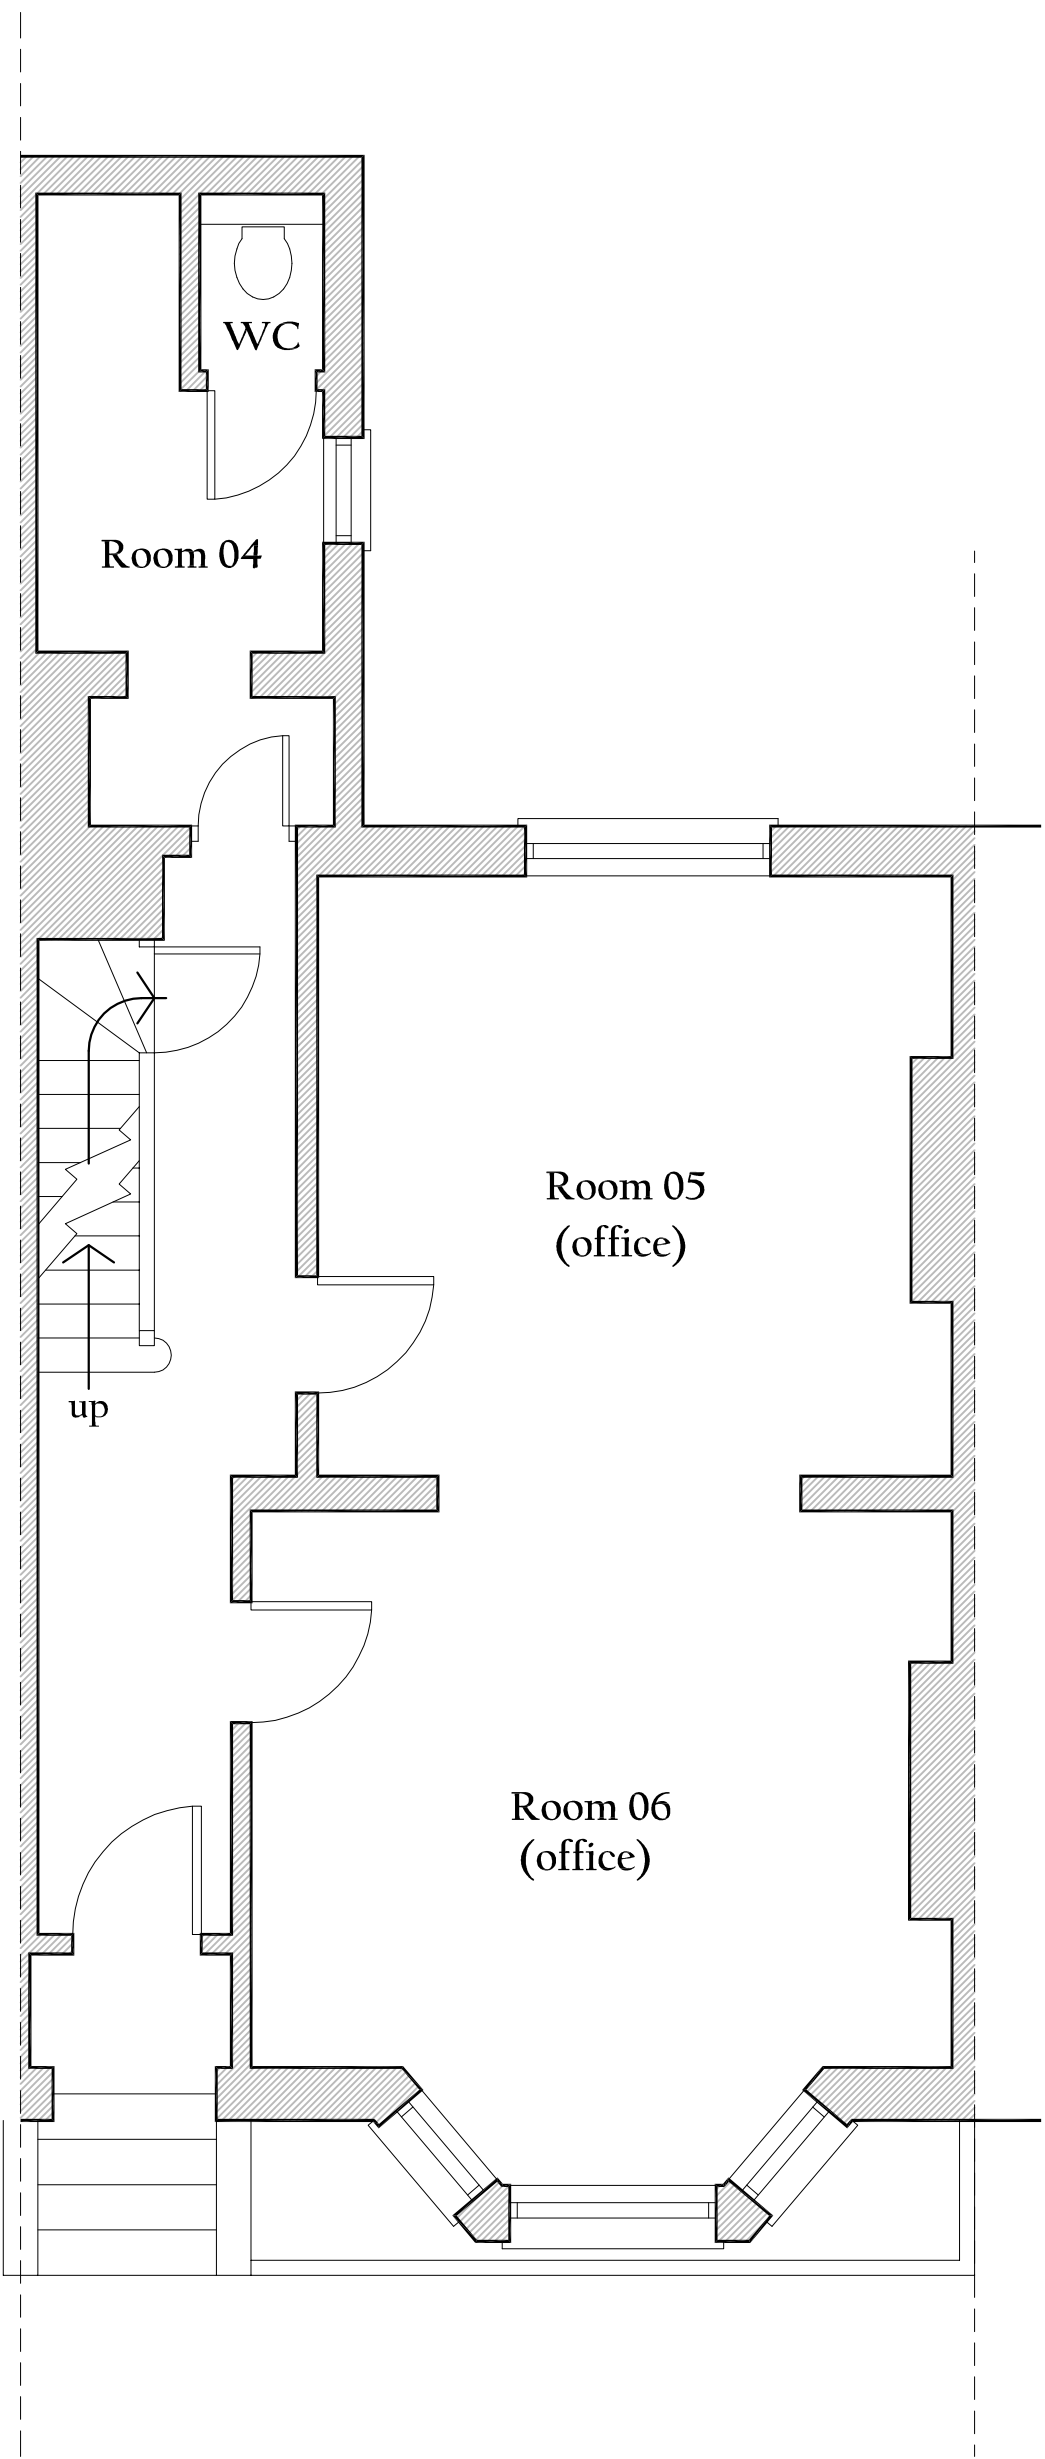


GROUND FLOOR PLAN 1:100

Floor Area - 54.18m.sq

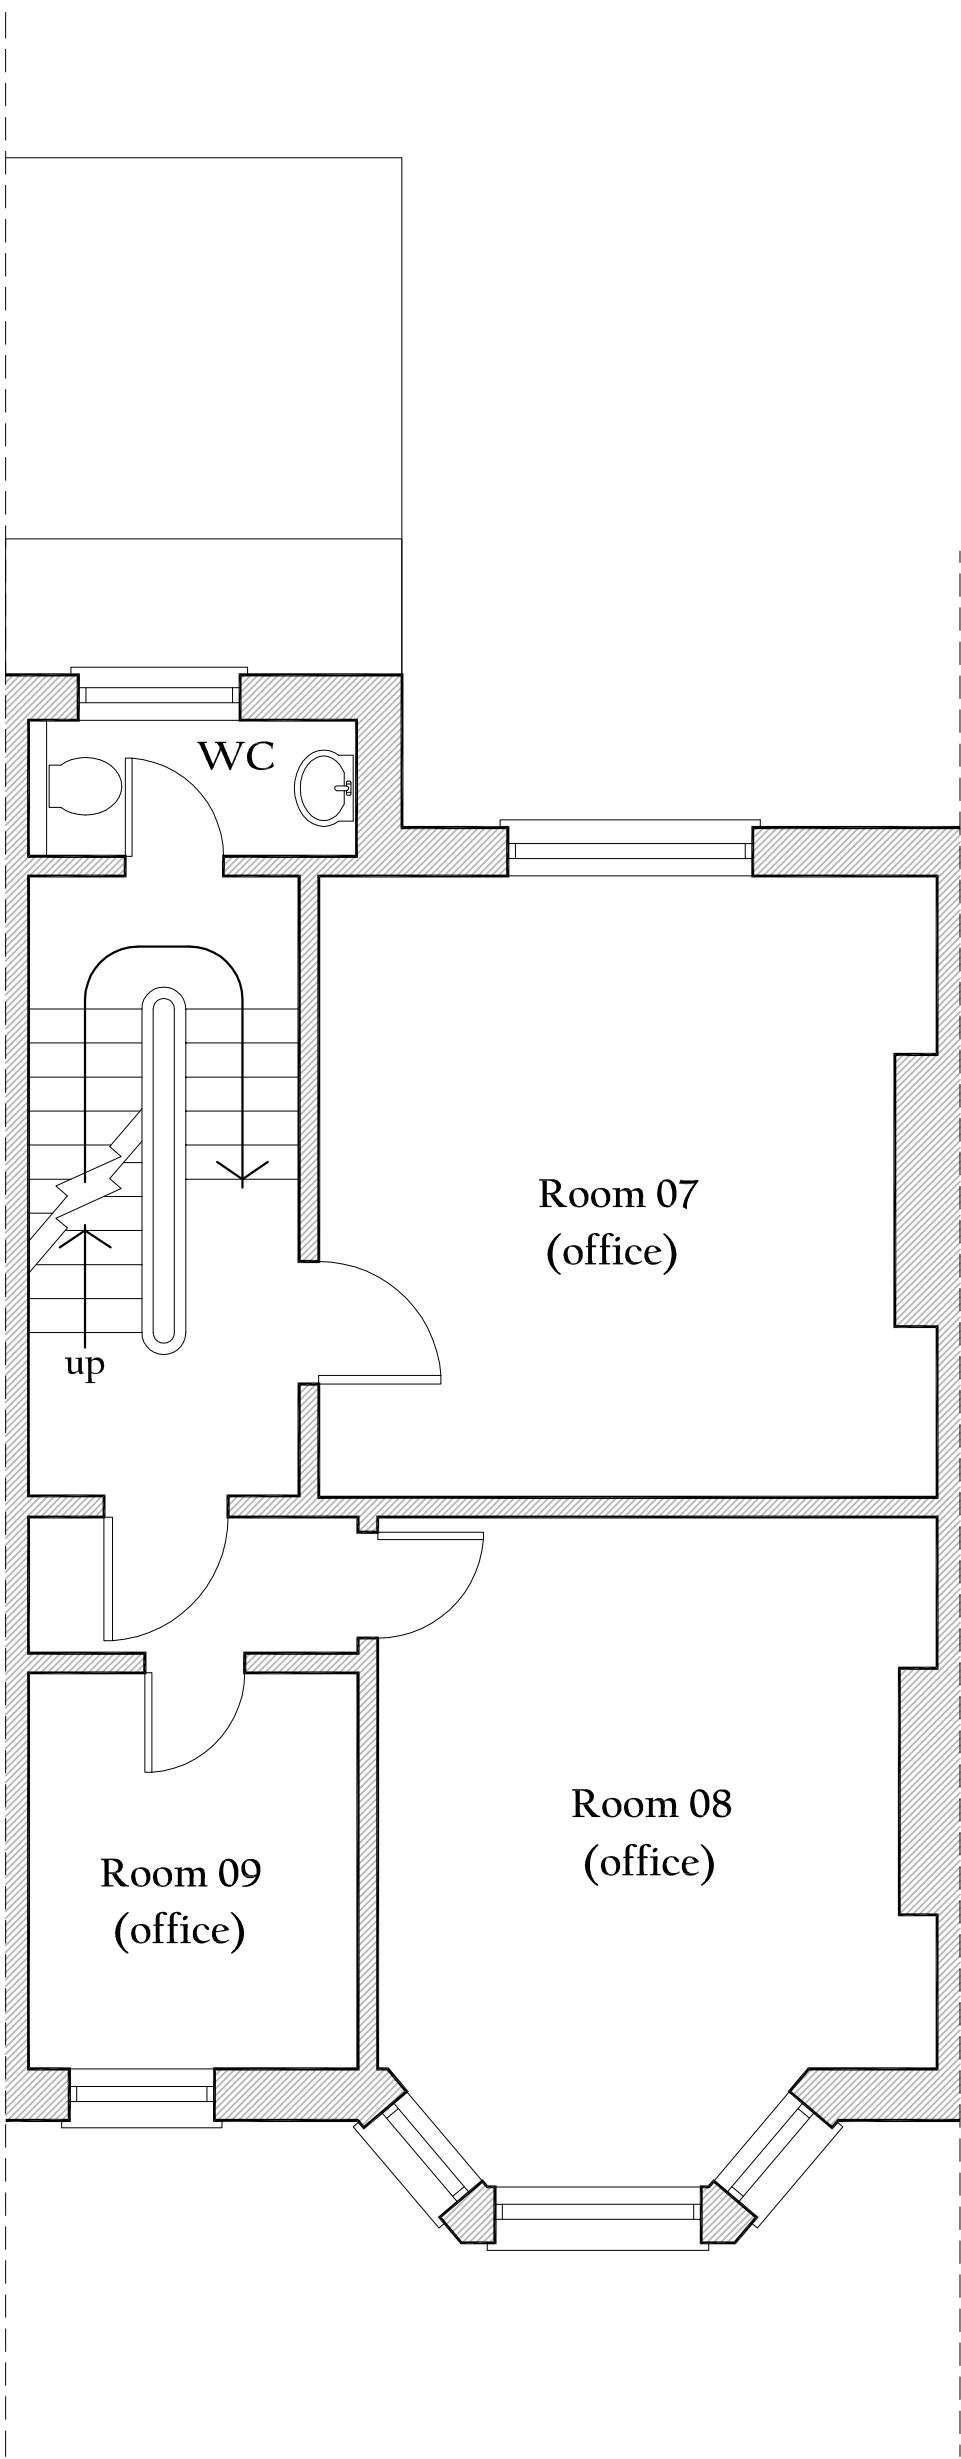

FIRST FLOOR PLAN 1:100

Floor Area - 50.4m.sq

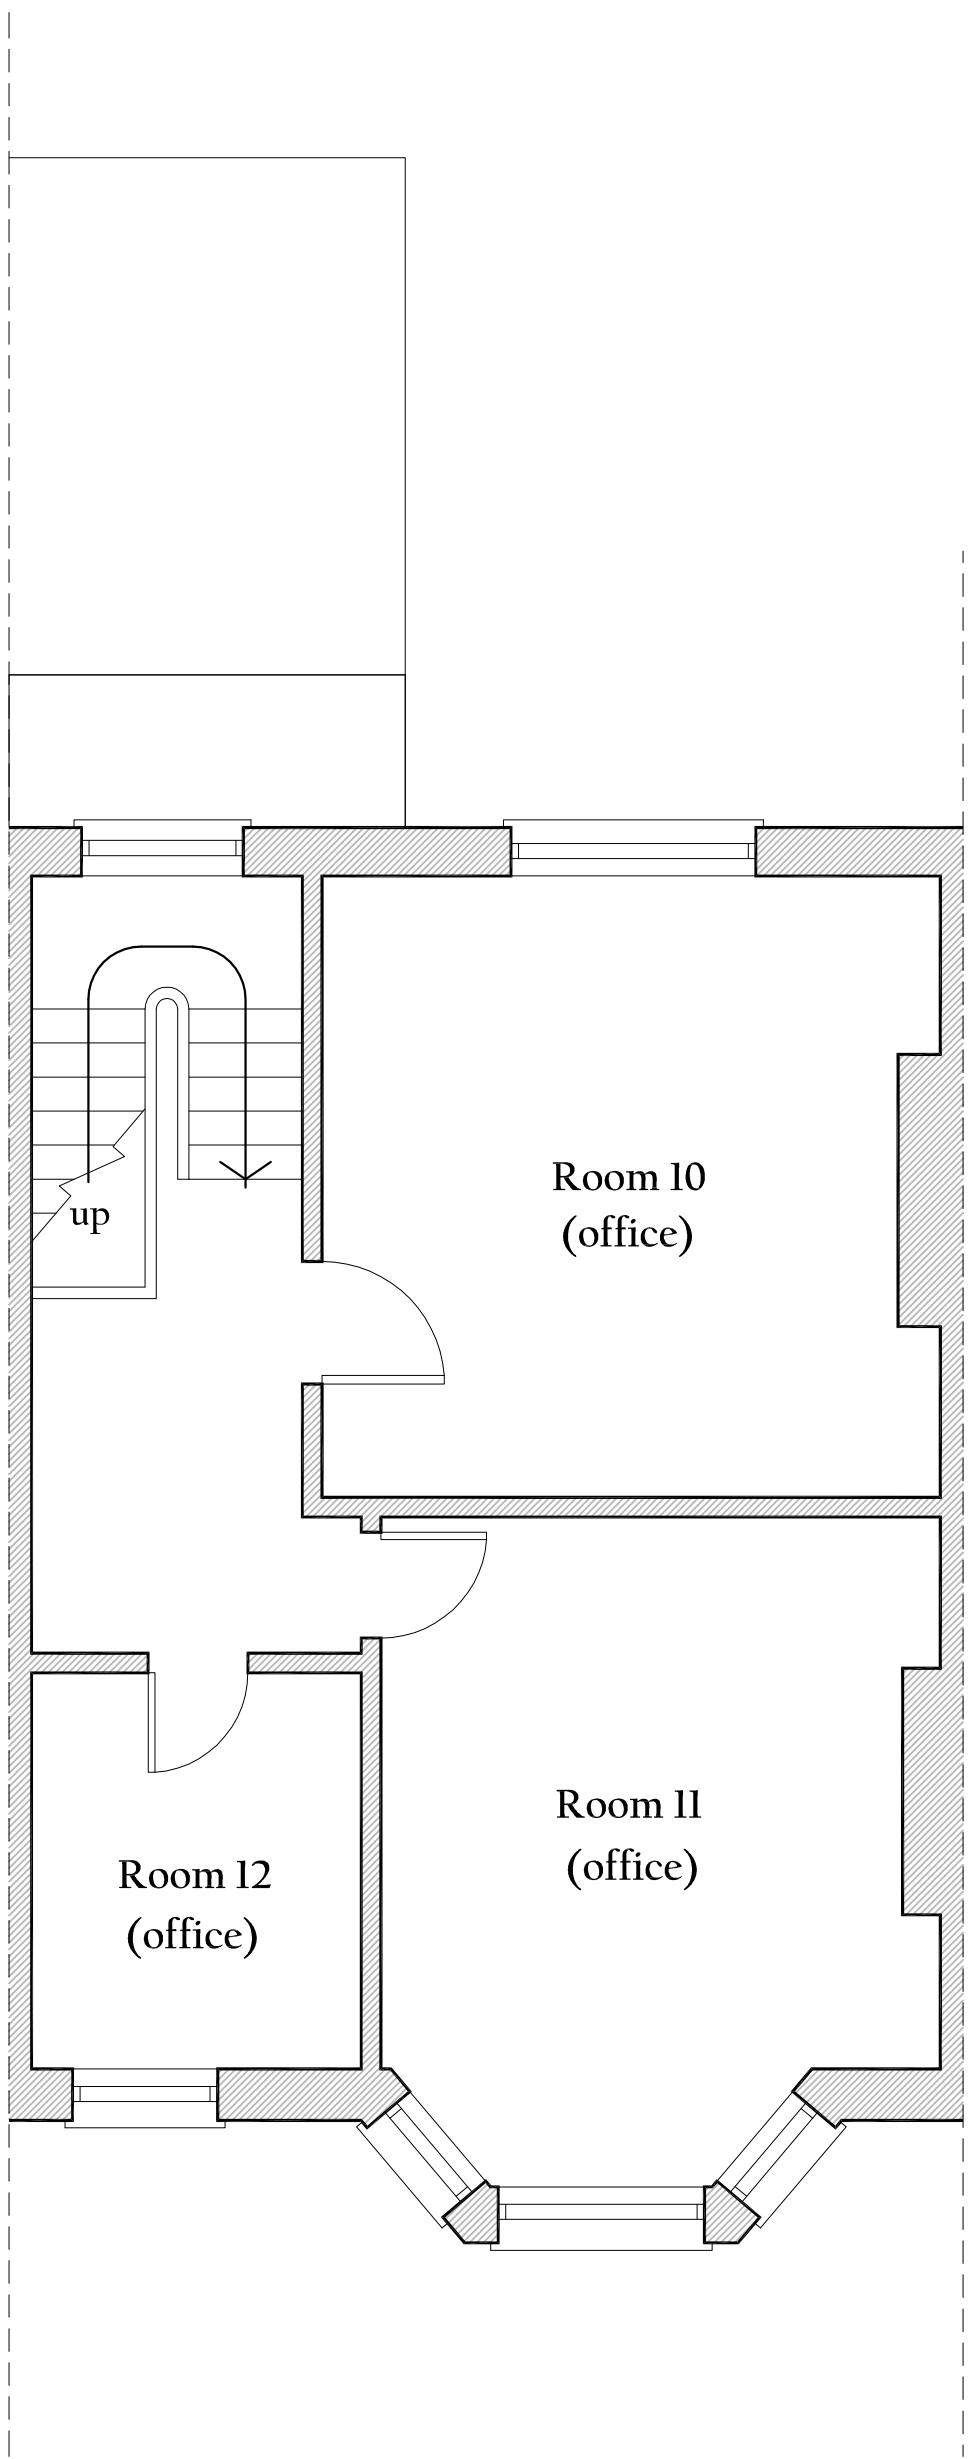

2ND FLOOR PLAN 1:100

Floor Area - 48.16m.sq

