PREFAB CONCRETE PANEL
RENDER
70mm KOOLTHERM K108

EXISTING SIDE ELEVATION
1:50 @ A3

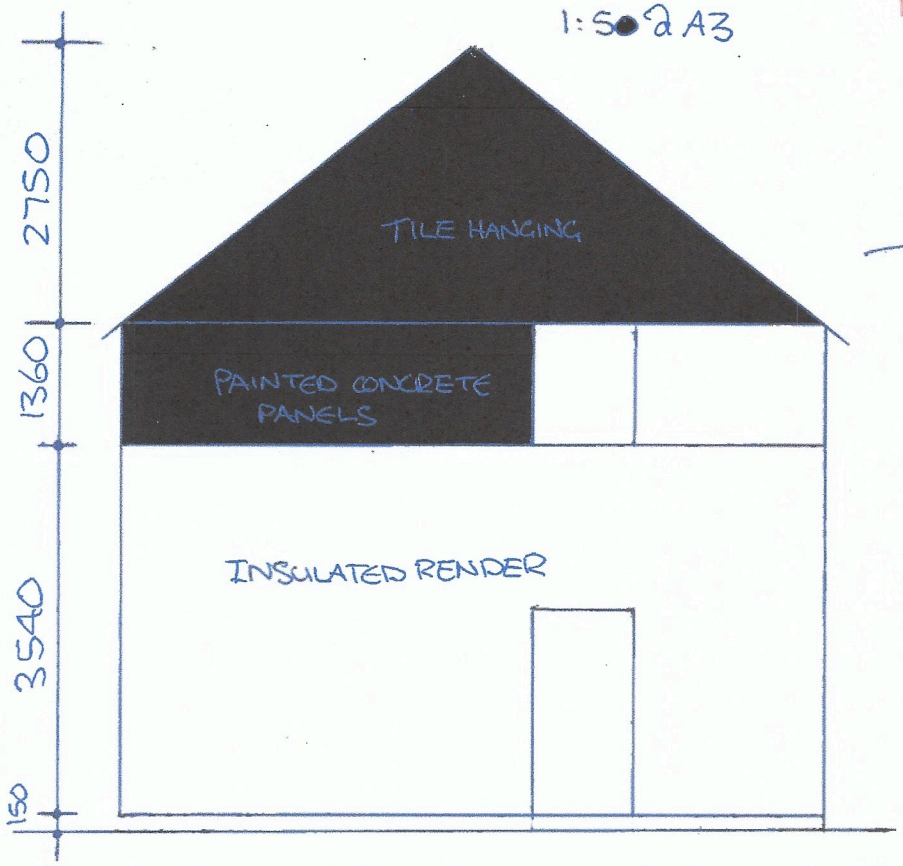

PROPOSED SECTION
1:5 @ A3

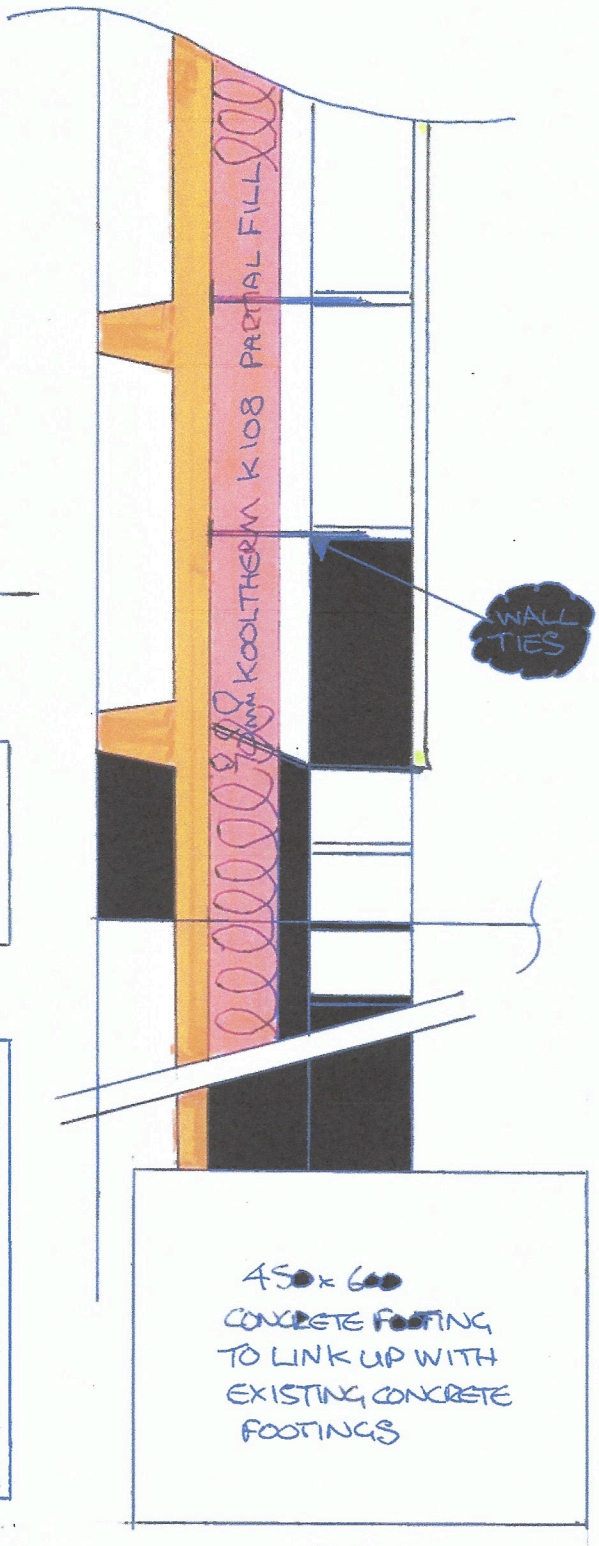

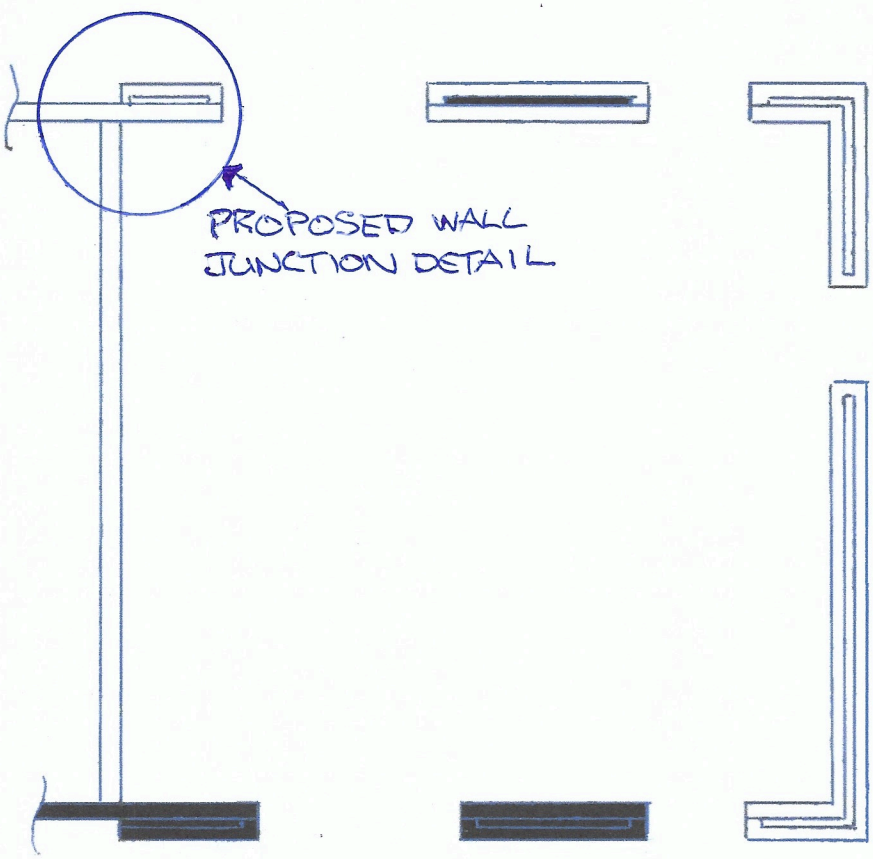

PROPOSED GROUND FLOOR BRICK SKIN 1:50 @ A3

THROUGH WALL EXISTING SECTION

