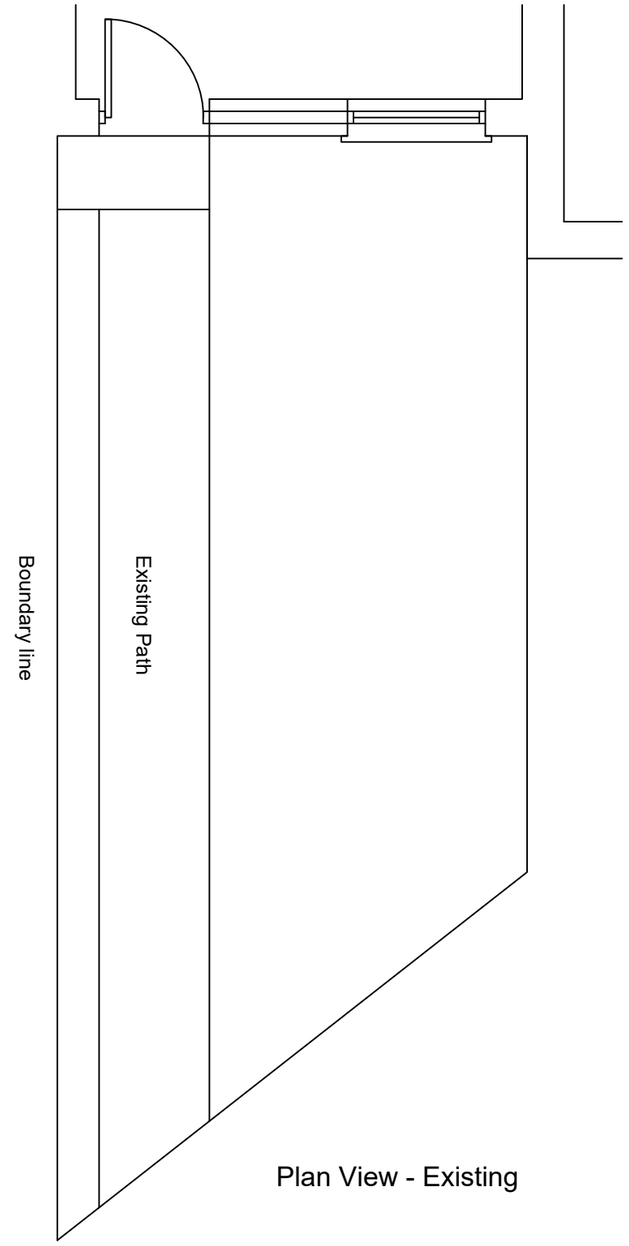

Plan View - Existing

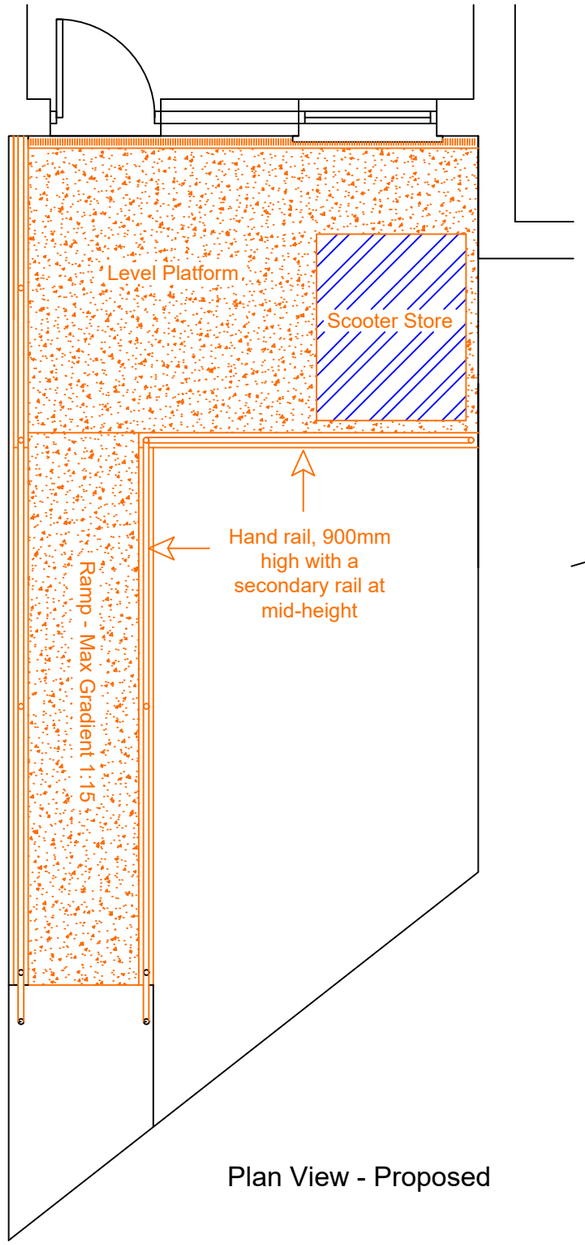

Plan View - Proposed



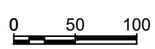

Mrs Susan Beswick
56 Parklands
Shoreham By Sea
BN43 6NN

Plan View - Front Access

Scale: 1:50
Date: December 2021
Drawn: Mike Peckham

056/PAR

/01

ADUR & WORTHING HOME IMPROVEMENT ASSISTANCE
ADUR & WORTHING COUNCILS
PORTLAND HOUSE
RICHMOND ROAD
WORTHING
BN11 1HS