
67 Rugby Road - Replacement Velux Windows (Like for Like)

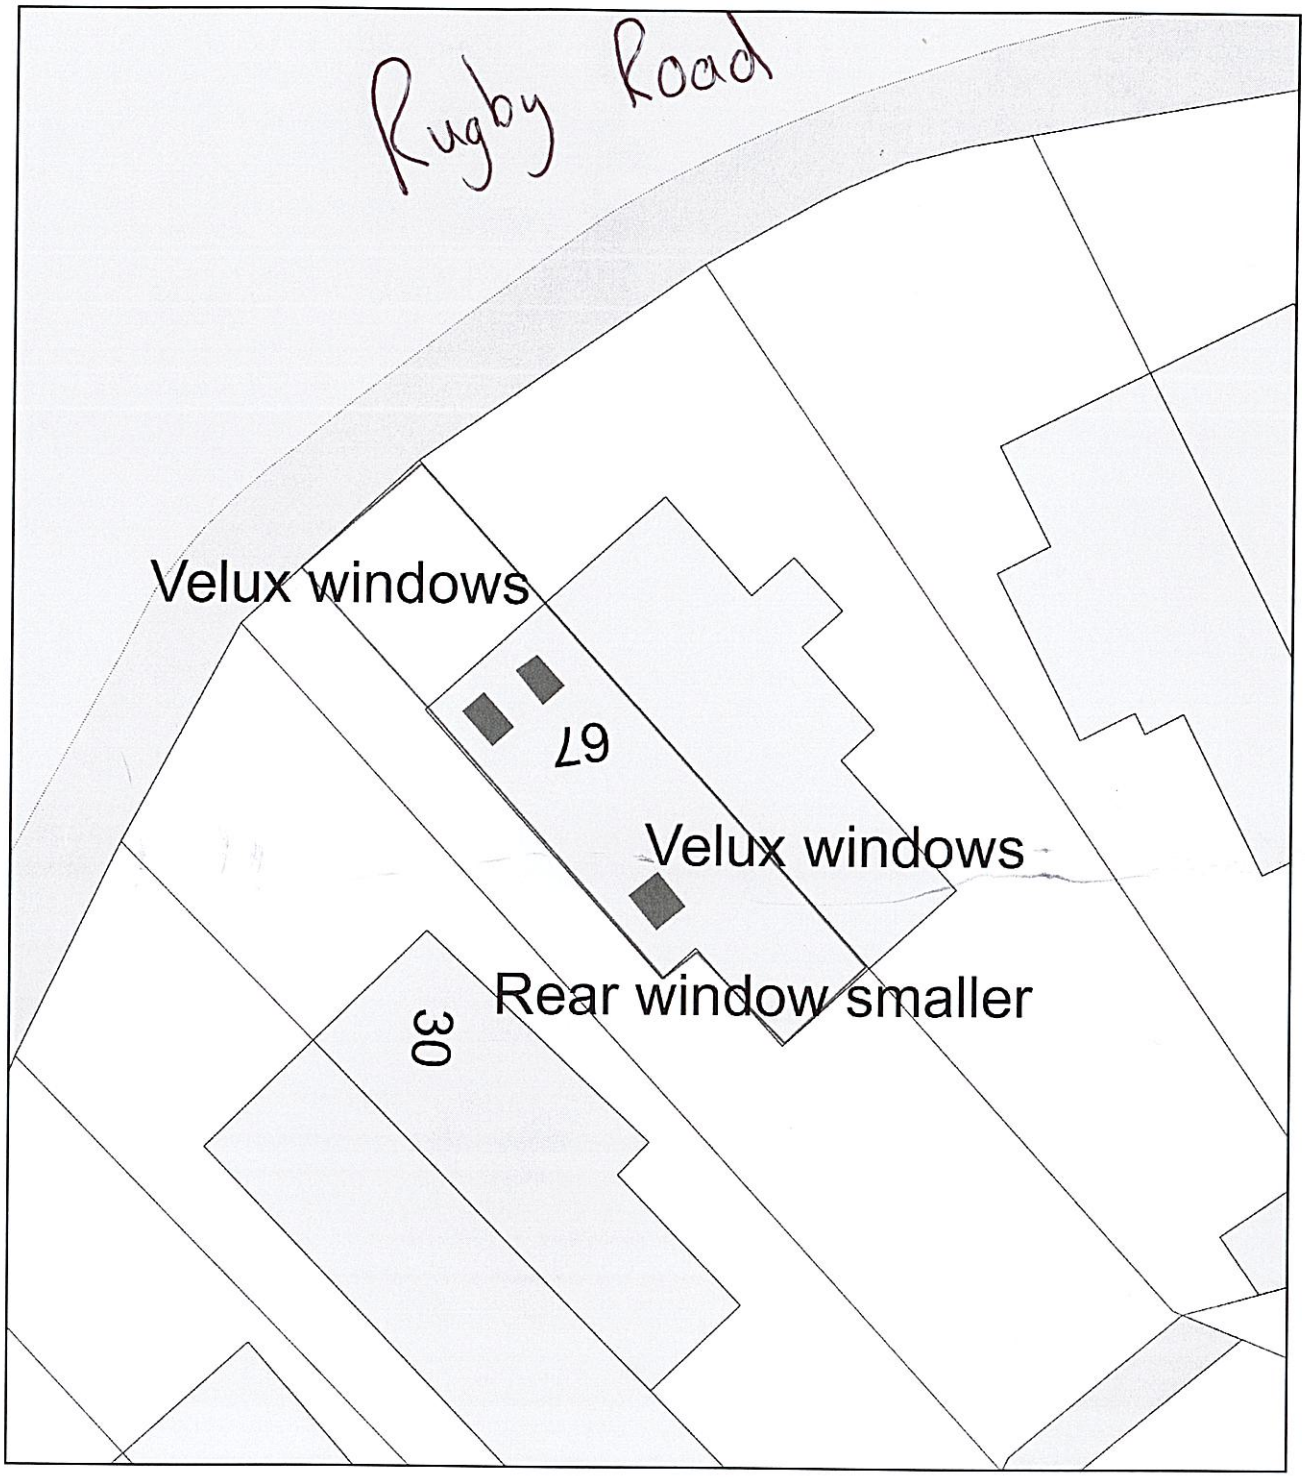

0 10
Metres

N

ReQuestaPlan

Plan Produced for: Tina Mace

Date Produced: 18 Nov 2024

Plan Reference Number: TQRQM24323160108735

Scale: 1:200 @ A4

© Crown copyright and database rights 2023 OS 100042766