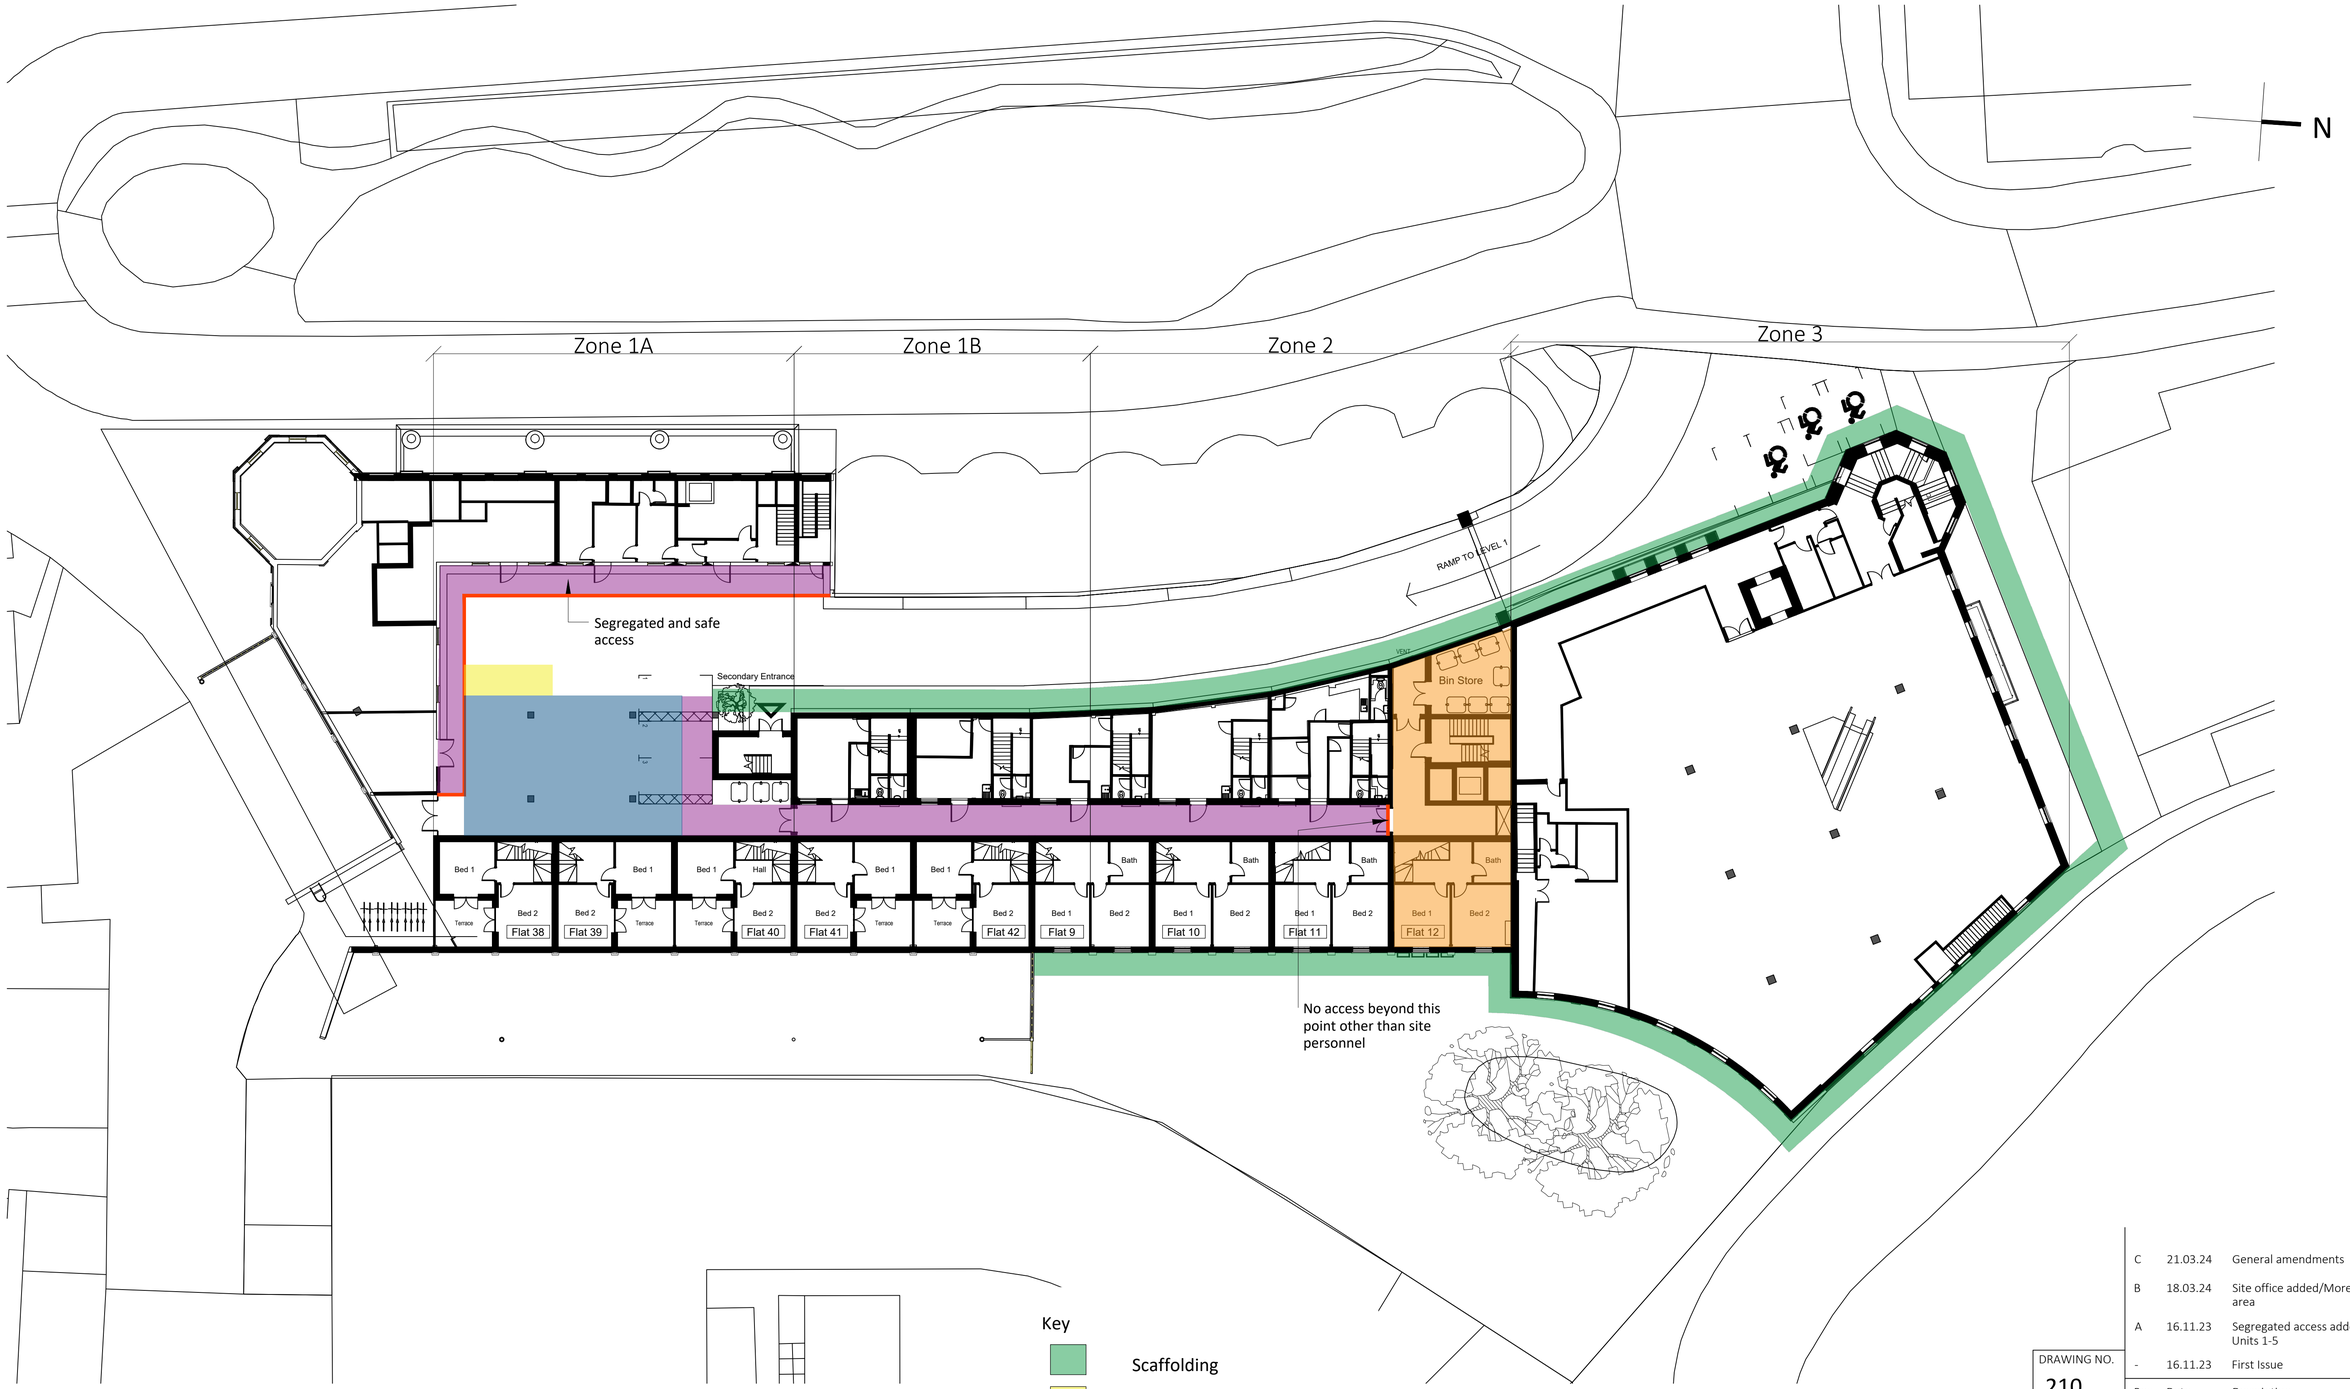

Site Logistics and Set Up Plan

Key

- Scaffolding
- Skips
- Commercial access to be maintained
- Deliveries, unloading & storage
- Welfare and office in Unit 11
- Fencing

0m 4m 8m 12m 16m 20m

APPROVAL ISSUE

Rev	Date	Description
C	21.03.24	General amendments
B	18.03.24	Site office added/More skip area
A	16.11.23	Segregated access added to Units 1-5
-	16.11.23	First Issue

DRAWING NO. 210

CLIENT: Cayuga 013 LLP

PROJECT: Montague Quarter, Worthing

NO. 1983

DRAWING TITLE: Site Logistics & Site Set UP Plan

SCALE: 1:200@A1

DATE: 21 Mar 2024

REVISION: C

ACCEL Consulting Ltd