ADDITIONAL

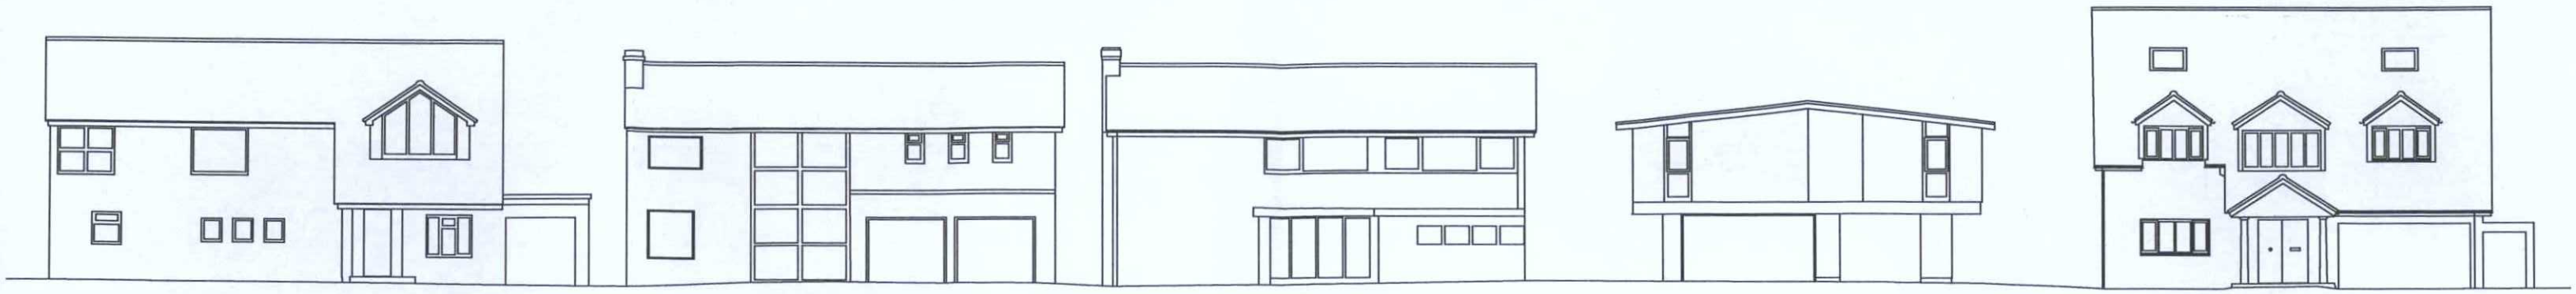

Street Scene Existing.

ADUR & WORTHING PLANNING SERVICES	
PLAN	AWDM/ 0074/17
~~DATE VALID~~	Rec: 2/8/17



Street Scene Proposed.

Do not scale this drawing. Read in conjunction with all other relevant consultant's drawings and specification. Contractor to check all dimensions on site prior to fabrication and report any discrepancies to the Architect. This drawing is copyright and it must not be reproduced without prior agreement.	CLIENT: Mr. Hossein. LOCATION: 152 Old Fort Road Shoreham-by-Sea.	PROJECT: Proposed New Dwelling. DWG. DESCRIPTION: Street View. Scale: 1:200 @ A3 Date : February 2017 Drg. No: 21/160857	The Alexander Partnership Campbell House 21 Campbell Road, Brighton, BN1 4QD Tel: 07802 731745 Email: astevens@alexpart.co.uk Website: www.alexpart.co.uk	NOTES: