Do Not Scale. All dimensions and conditions are to be checked on site prior to preparing drawings or commencing any work. © This drawing is the property of JDRM Architectural Design LLP and protected by the Copyright, Designs and Patents Act, 1988

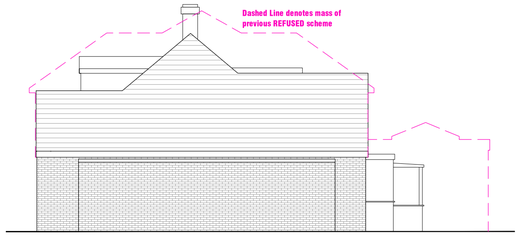

E01 SIDE GABLE ELEVATION - NORTH EAST EXISTING 1:100

0 0.5 1.0 2.0 3.0 4.0 5.0 10.0
Scale in metres

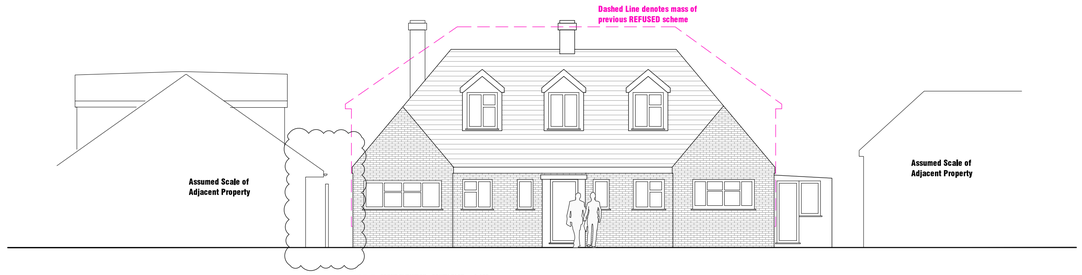

E02 FRONT ELEVATION - SOUTH EAST EXISTING 1:100

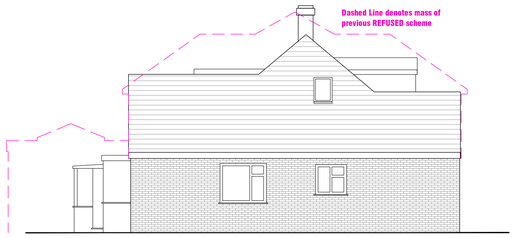

E03 SIDE GABLE ELEVATION - SOUTH WEST EXISTING 1:100

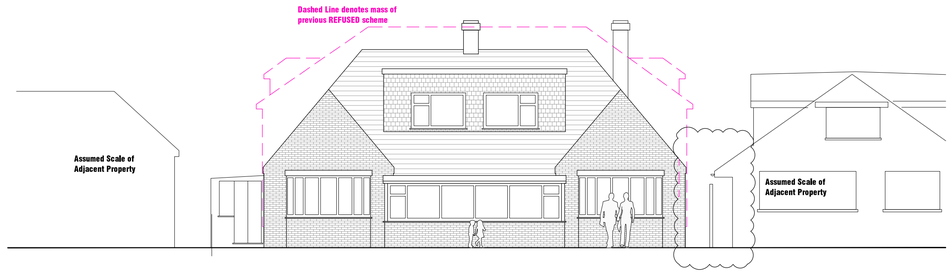

E04 REAR ELEVATION - NORTH WEST EXISTING 1:100

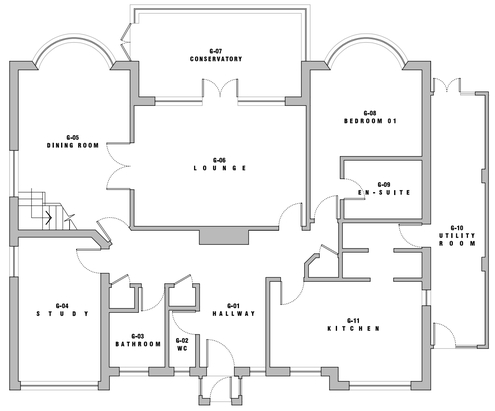

P01 GROUND FLOOR PLAN EXISTING 1:100

0 0.5 1.0 2.0 3.0 4.0 5.0 10.0
Scale in metres

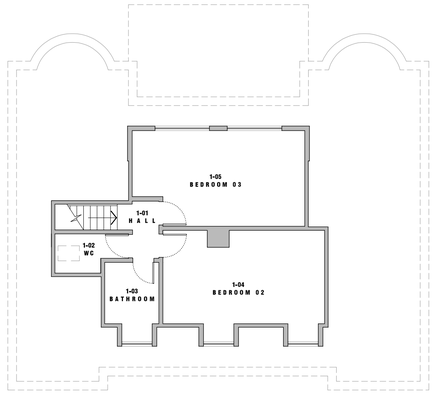

P02 FIRST FLOOR PLAN EXISTING 1:100

0 0.5 1.0 2.0 3.0 4.0 5.0 10.0
Scale in metres

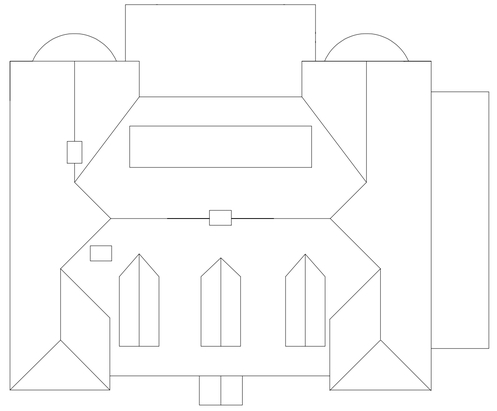

P03 ROOF PLAN EXISTING 1:100

0 0.5 1.0 2.0 3.0 4.0 5.0 10.0
Scale in metres

Rev:	Date:	Notes:	Drawn:	Checked:
D	14.08.2019	HEIGHTS OF PREVIOUS REFUSED SCHEME AMENDED	RM	JD
C	08.08.2019	LOCATION & RELATIONSHIP OF TETHERDOWN REVISED	RM	JD
B	31.05.2019	CONTEXT BUILDINGS AMENDED	RM	JD
A	03.04.2019	ELEVATION ORIENTATION ADDED	RM	JD
/	25.03.2019	ISSUE FOR APPROVAL	RM	JD

Project:
SHEARINGS, THE STREET

SHOREHAM-BY-SEA
PETER HUDSON

JDRM ARCHITECTURAL DESIGN LLP

drawing number: **2130(20)001** rev: **D**

EXISTING PLANS + ELEVATIONS

SCALE 1:100 @ A1

Issued for:
APPROVAL

Drawn by: RM
Checked by: JD

J D R M / 17 Coventry St / Brighton / BN1 5PP / www.jdrmarchitecture.com