IDEAL PLANNING PERMISSIONS PLANNING - ARCHITECTURE - FEASIBILITY - FINANCIAL APPRAISALS - CGI
Erico House, 93-99 Upper Richmond Road, London, SW15 2TG - Tel: 020 8785 5784 - Website: www.idealplanningpermissions.co.uk

Drawing	Scale	Drawing No	Project	Client	Date
Existing Ground Floor Plan	1:200 @A3	813\02	Brooklands House Lancing, West Sussex BN15 8TN	LRP Richmond	25\03\2011

IDEAL PLANNING PERMISSIONS

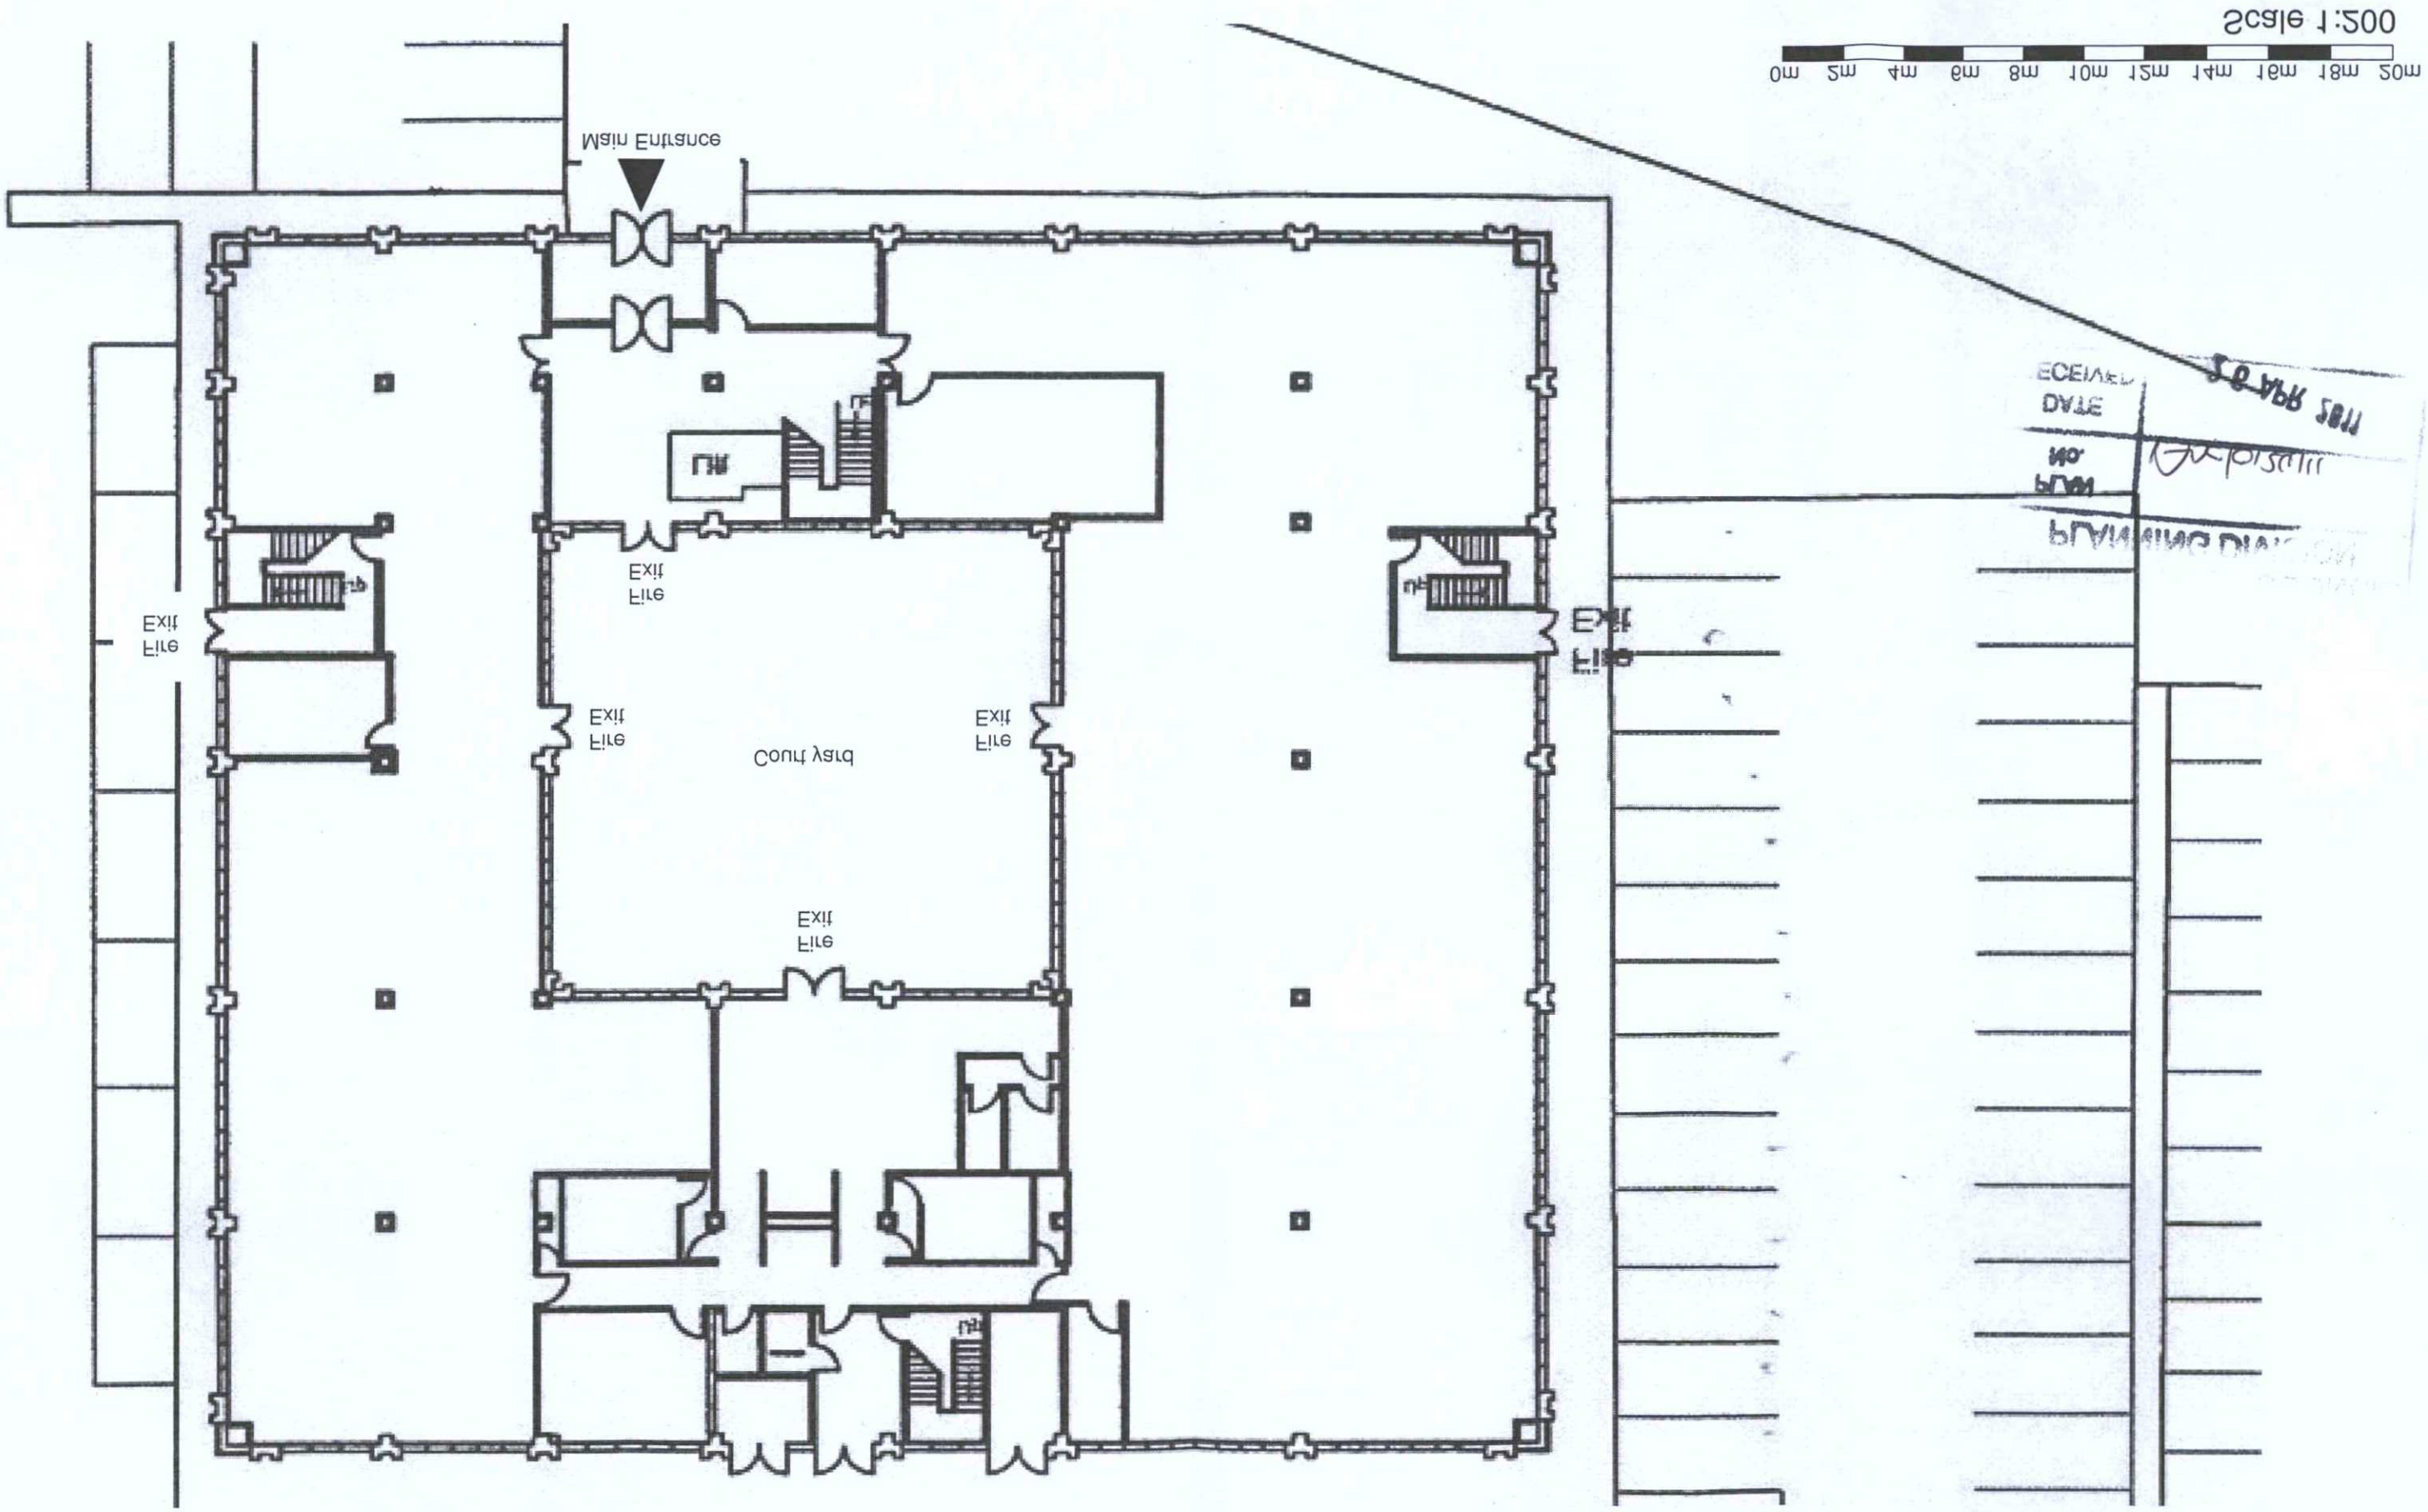

Contractor to check all dimensions prior to fabrication or construction on site
This drawing is the Copyright of Ideal Planning Permissions