IDEAL PLANNING PERMISSIONS PLANNING - ARCHITECTURE - FEASIBILITY - FINANCIAL APPRAISALS - CGI
Etco House, 83-89 Upper Richmond Road, London, SW15 2TG - Tel: 020 8782 2784 - Website: www.idealplanningpermissions.co.uk

Drawing: Existing 1st Floor	Scale: 1:100@A1	Drawing No: 813\03	Project: Brooklands House, Lancing, West Sussex, BN15 8TN	Client: LRA Richmond	Date: 25\03\2011

PLANNING PERMISSIONS
IDEAL

Scale 1:100
0m 2m 4m 6m 8m 10m

BROOKLANDS HOUSE 1ST FLOOR

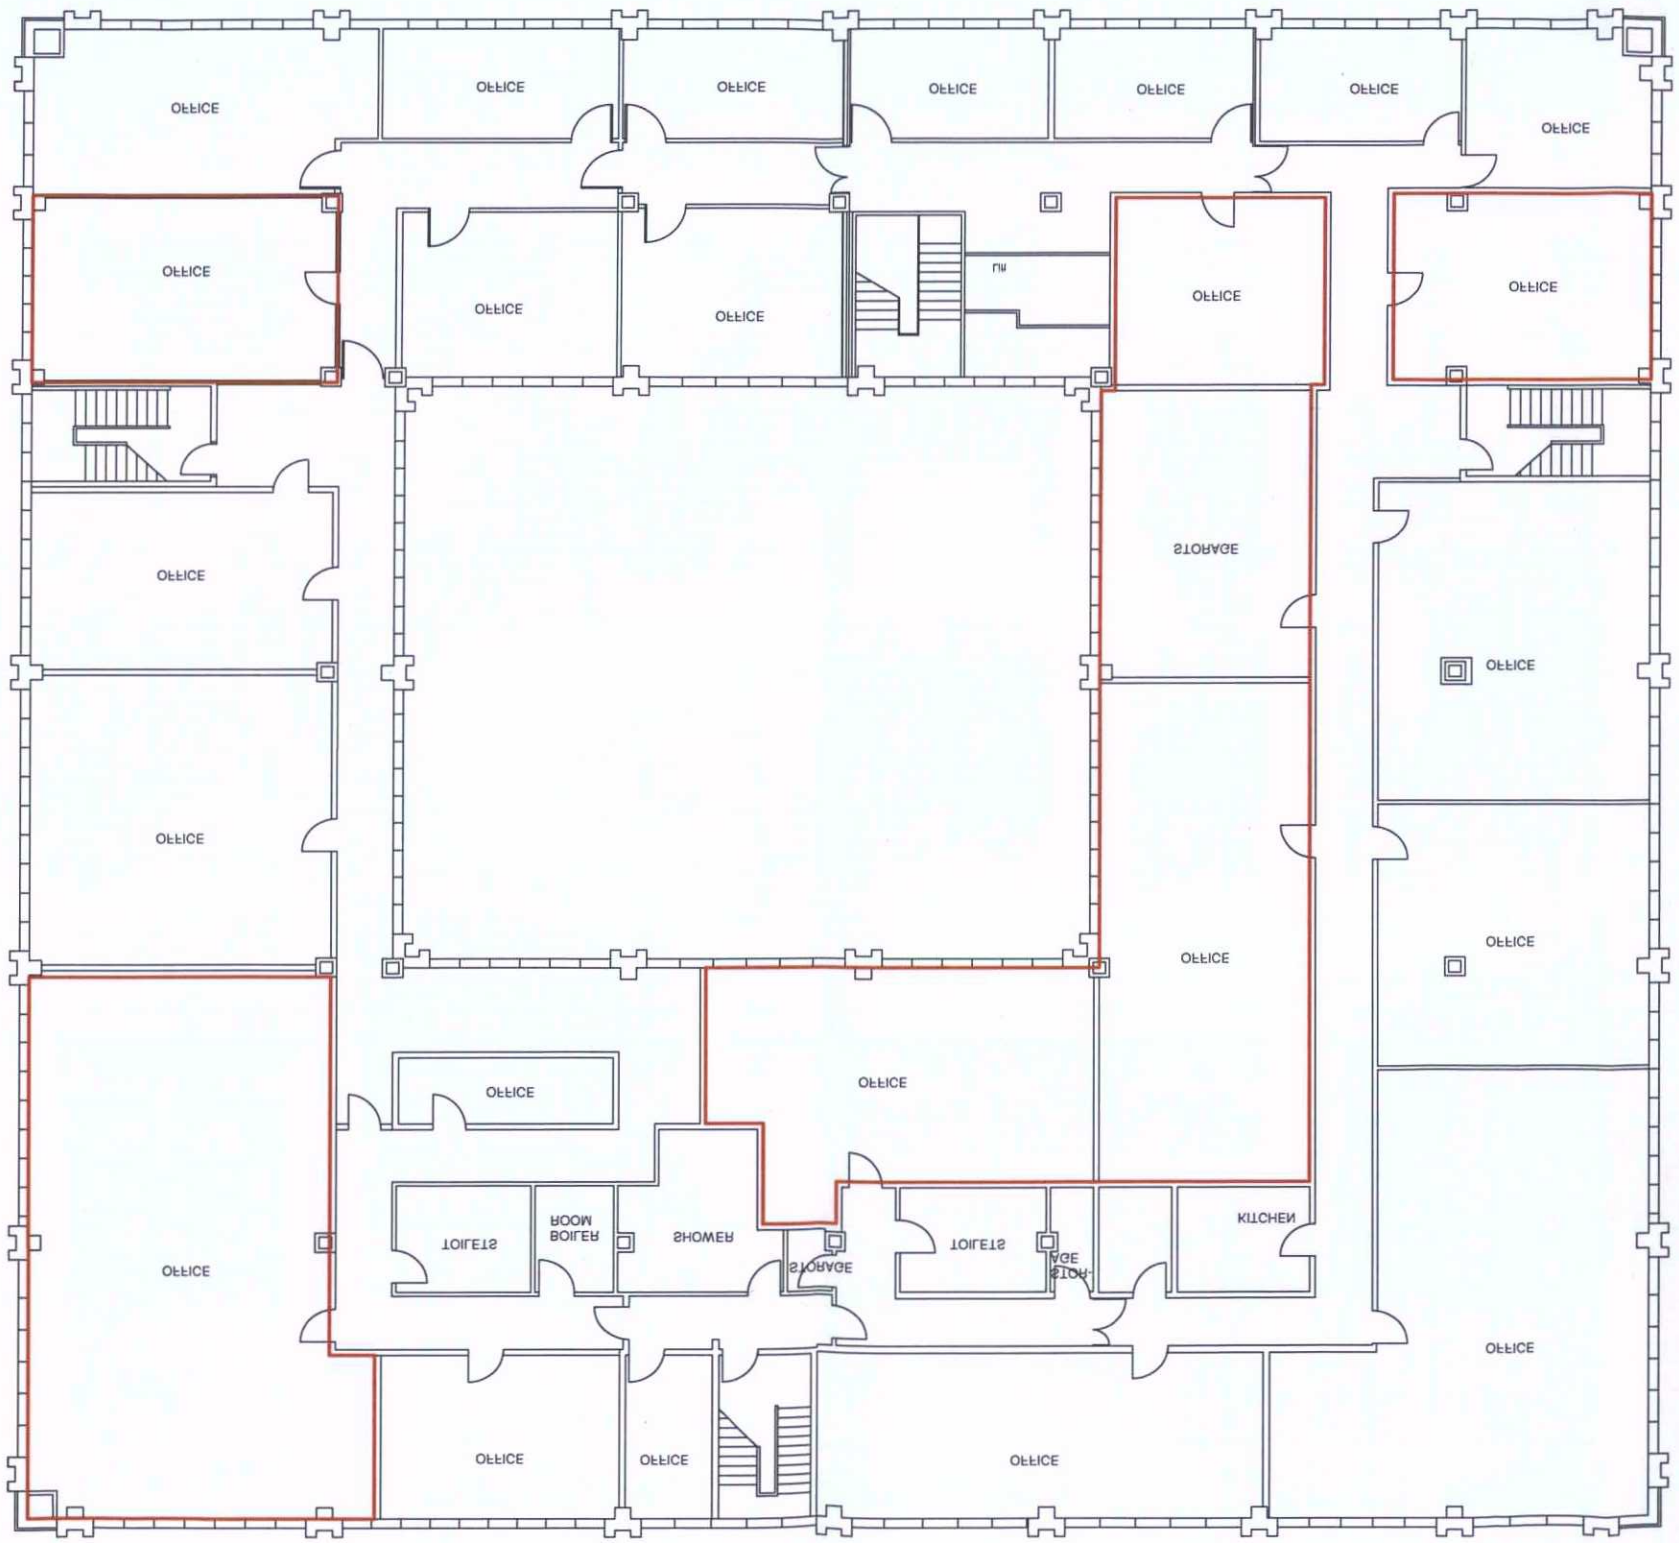
OFFICE
OFFICE
OFFICE