IDEAL PLANNING PERMISSIONS PLANNING - ARCHITECTURE - FEASIBILITY - FINANCIAL APPRAISALS - CGI
Erico House, 93-99 Upper Richmond Road, London, SW15 2TG - Tel: 020 8782 2784 - Website: www.idealplanningpermissions.co.uk

Proposed 1st Floor	1:100@A1	813\04	BN12 8TN Lancing, West Sussex Brooklands House	LRA Richmond	22\03\2017
Drawing	Scale	Drawing No	Project	Client	Date

IDEAL PLANNING PERMISSIONS

Scale 1:100
0m 2m 4m 6m 8m 10m

BROOKLANDS HOUSE 1ST FLOOR

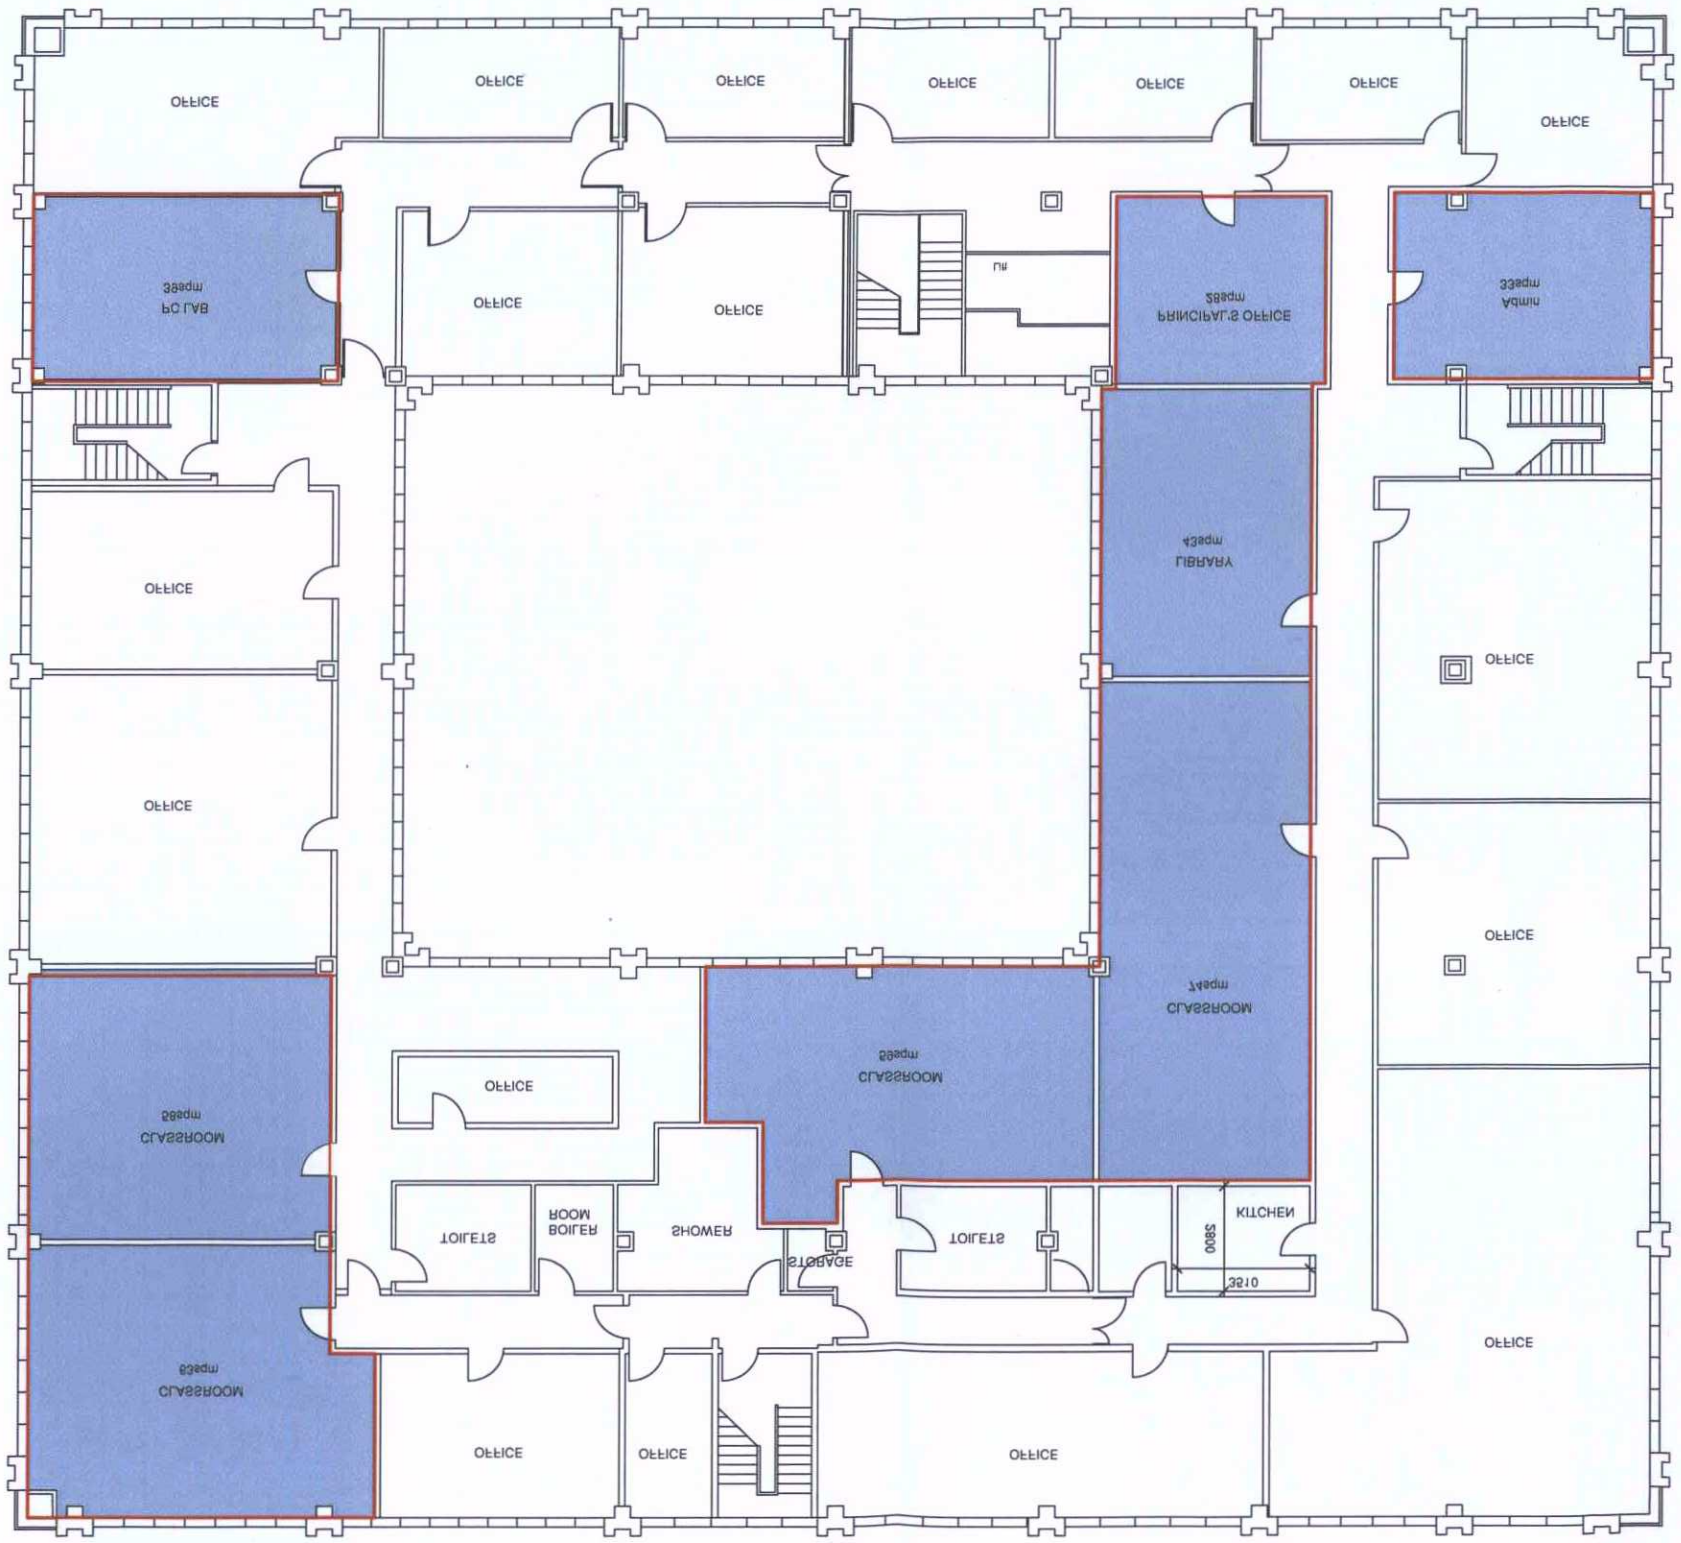

D1 Education Use

RECEIVED
DATE
PLAN
NO
PLANNING DIVISION

All drawings are the Copyright of Ideal Planning Permissions