

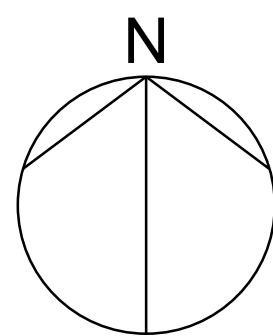


Location Plan
1:1250@A1

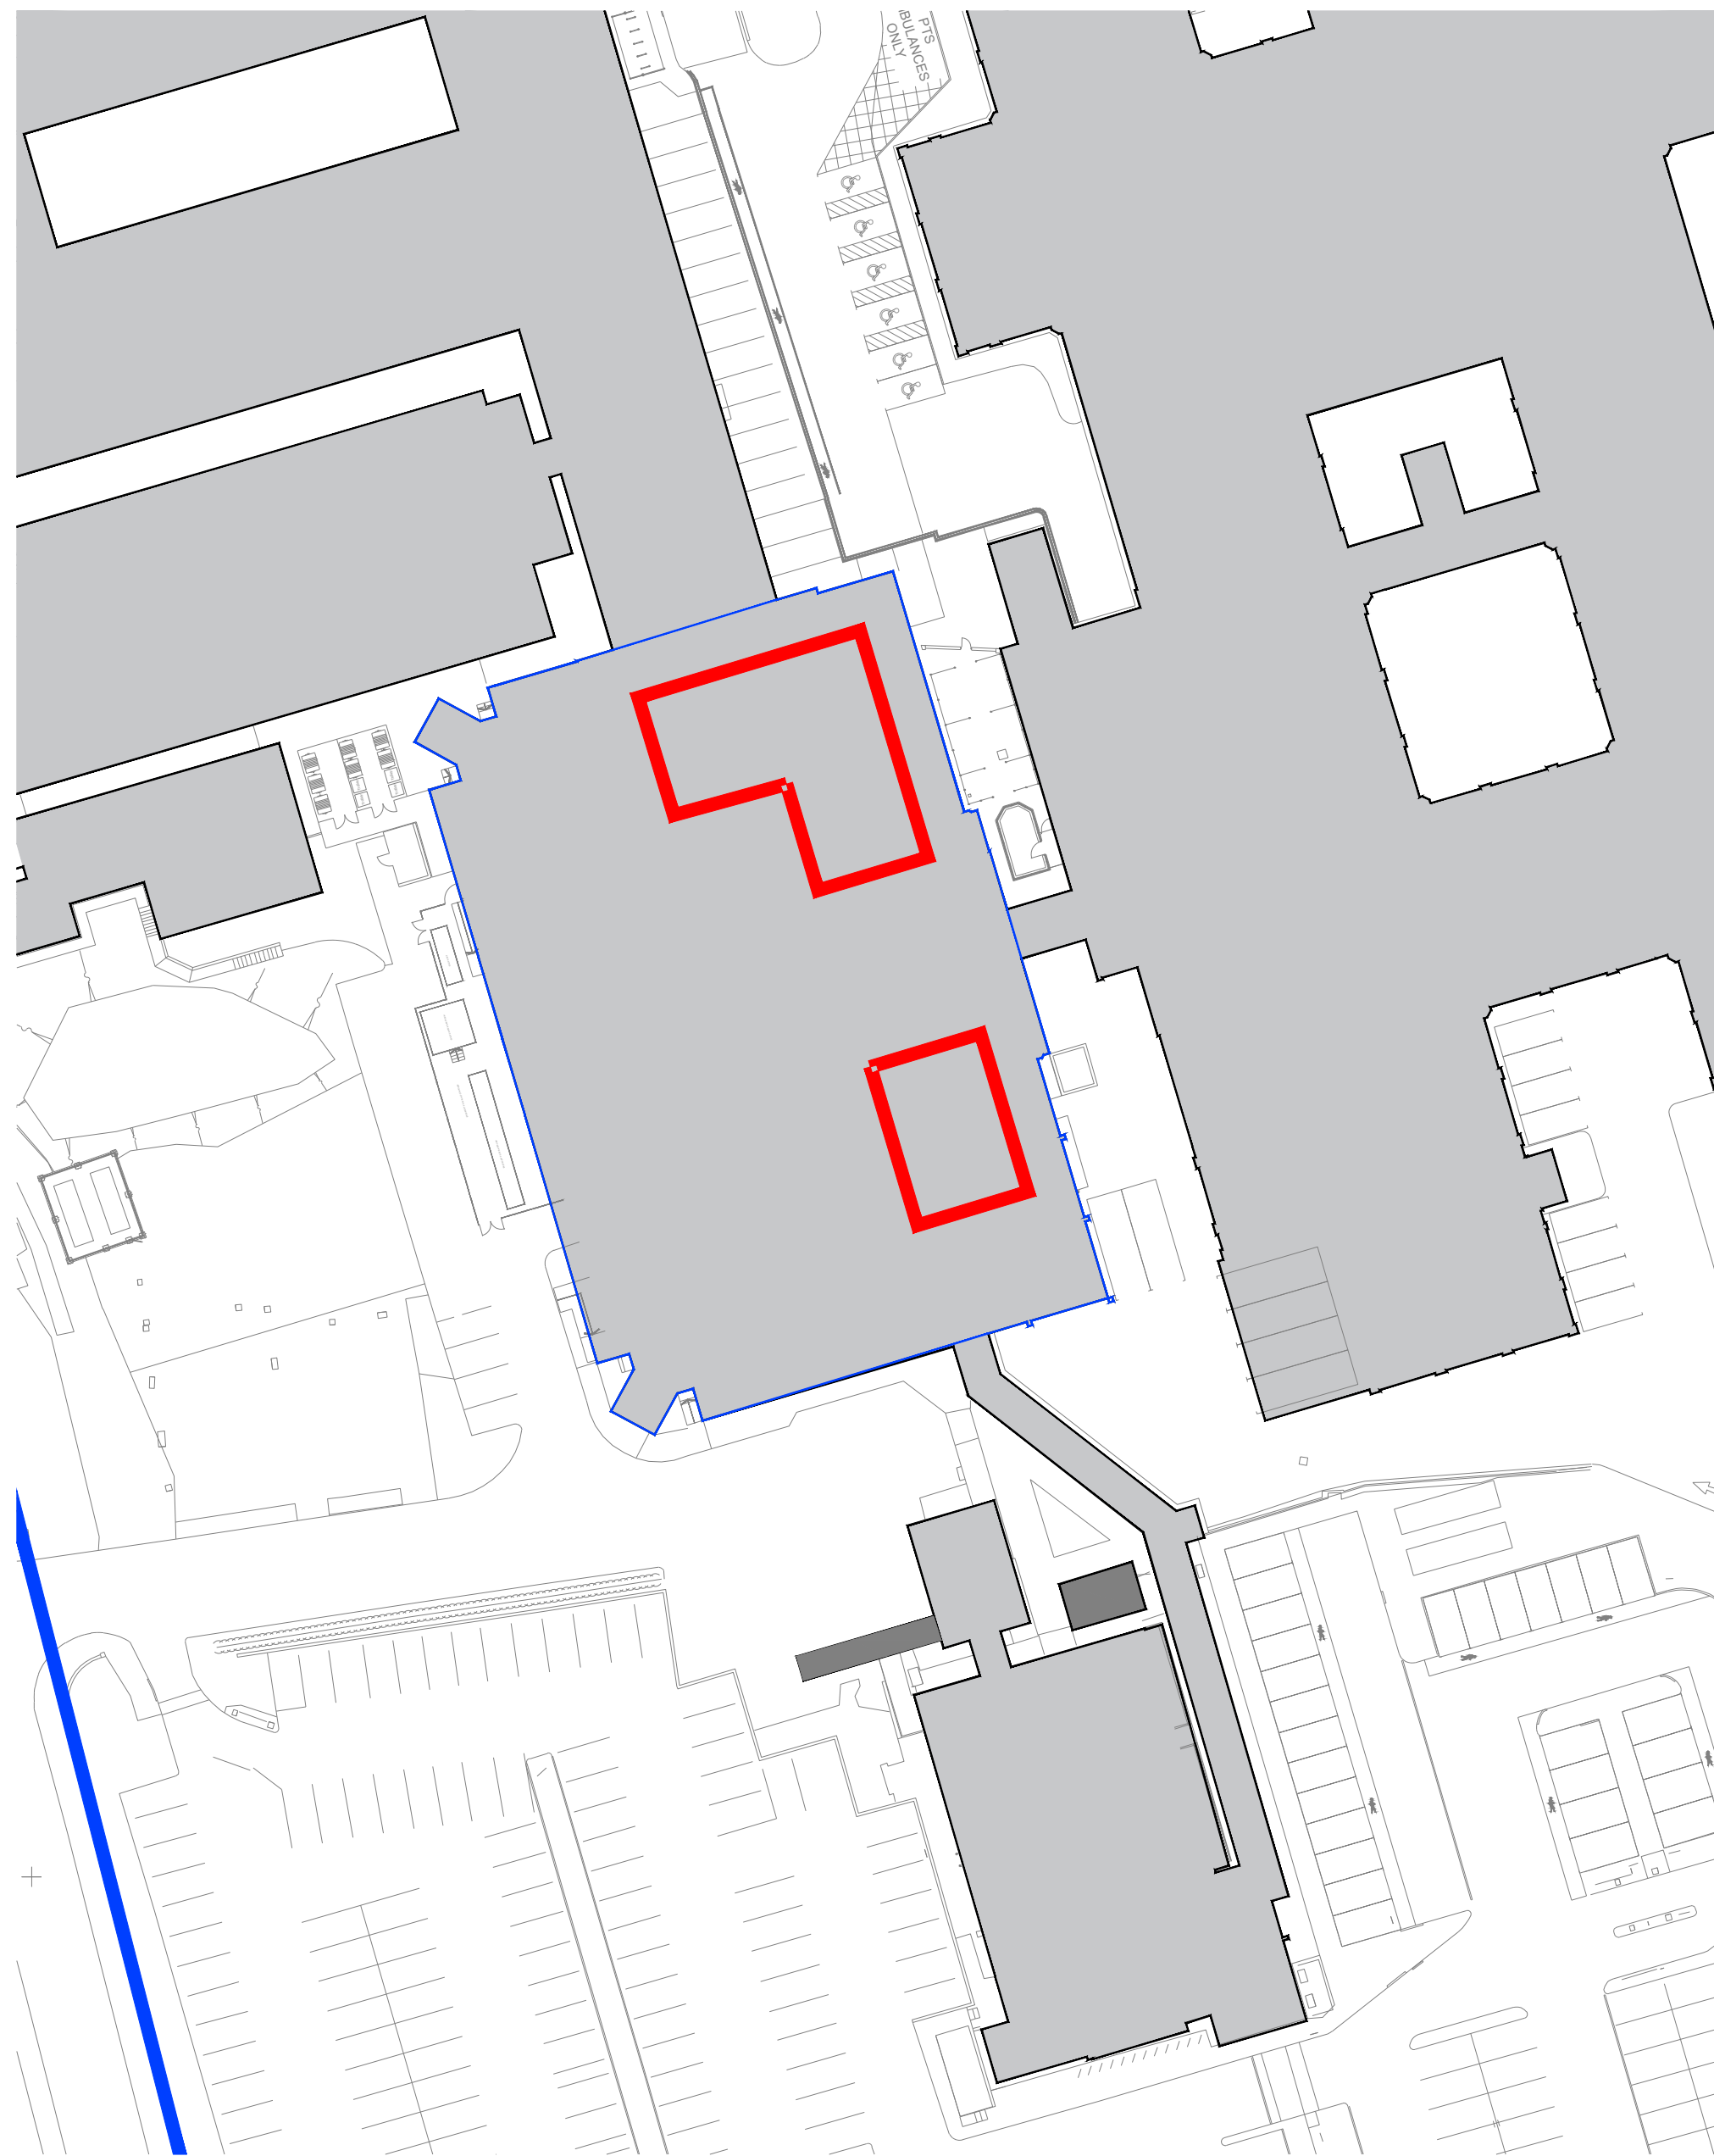

Block Plan
1:500@A1

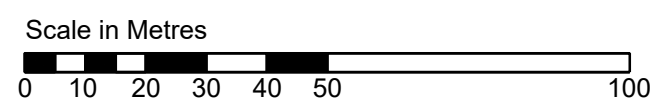

CROWTHER
ARCHITECTS
ASSOCIATES

CROWTHER ASSOCIATES ARCHITECTS LLP
LGF, 100/101 Queens Road,
Brighton, BN1 3XF.
T: 01273 695535
www.crowtherassociates.co.uk

Client
**University Hospitals Sussex
NHS Foundation Trust**

Project
**RAAC Removal, West Block
Worthing Hospital, Worthing**

Drawing
Location Plan

date	scale	dwn	checked
28/08/26	N/A	MB	REM
status			

Planning

job no	dwg no	revision
WORRAAC-CCA-XX-XX-DR-A-1001		P01