




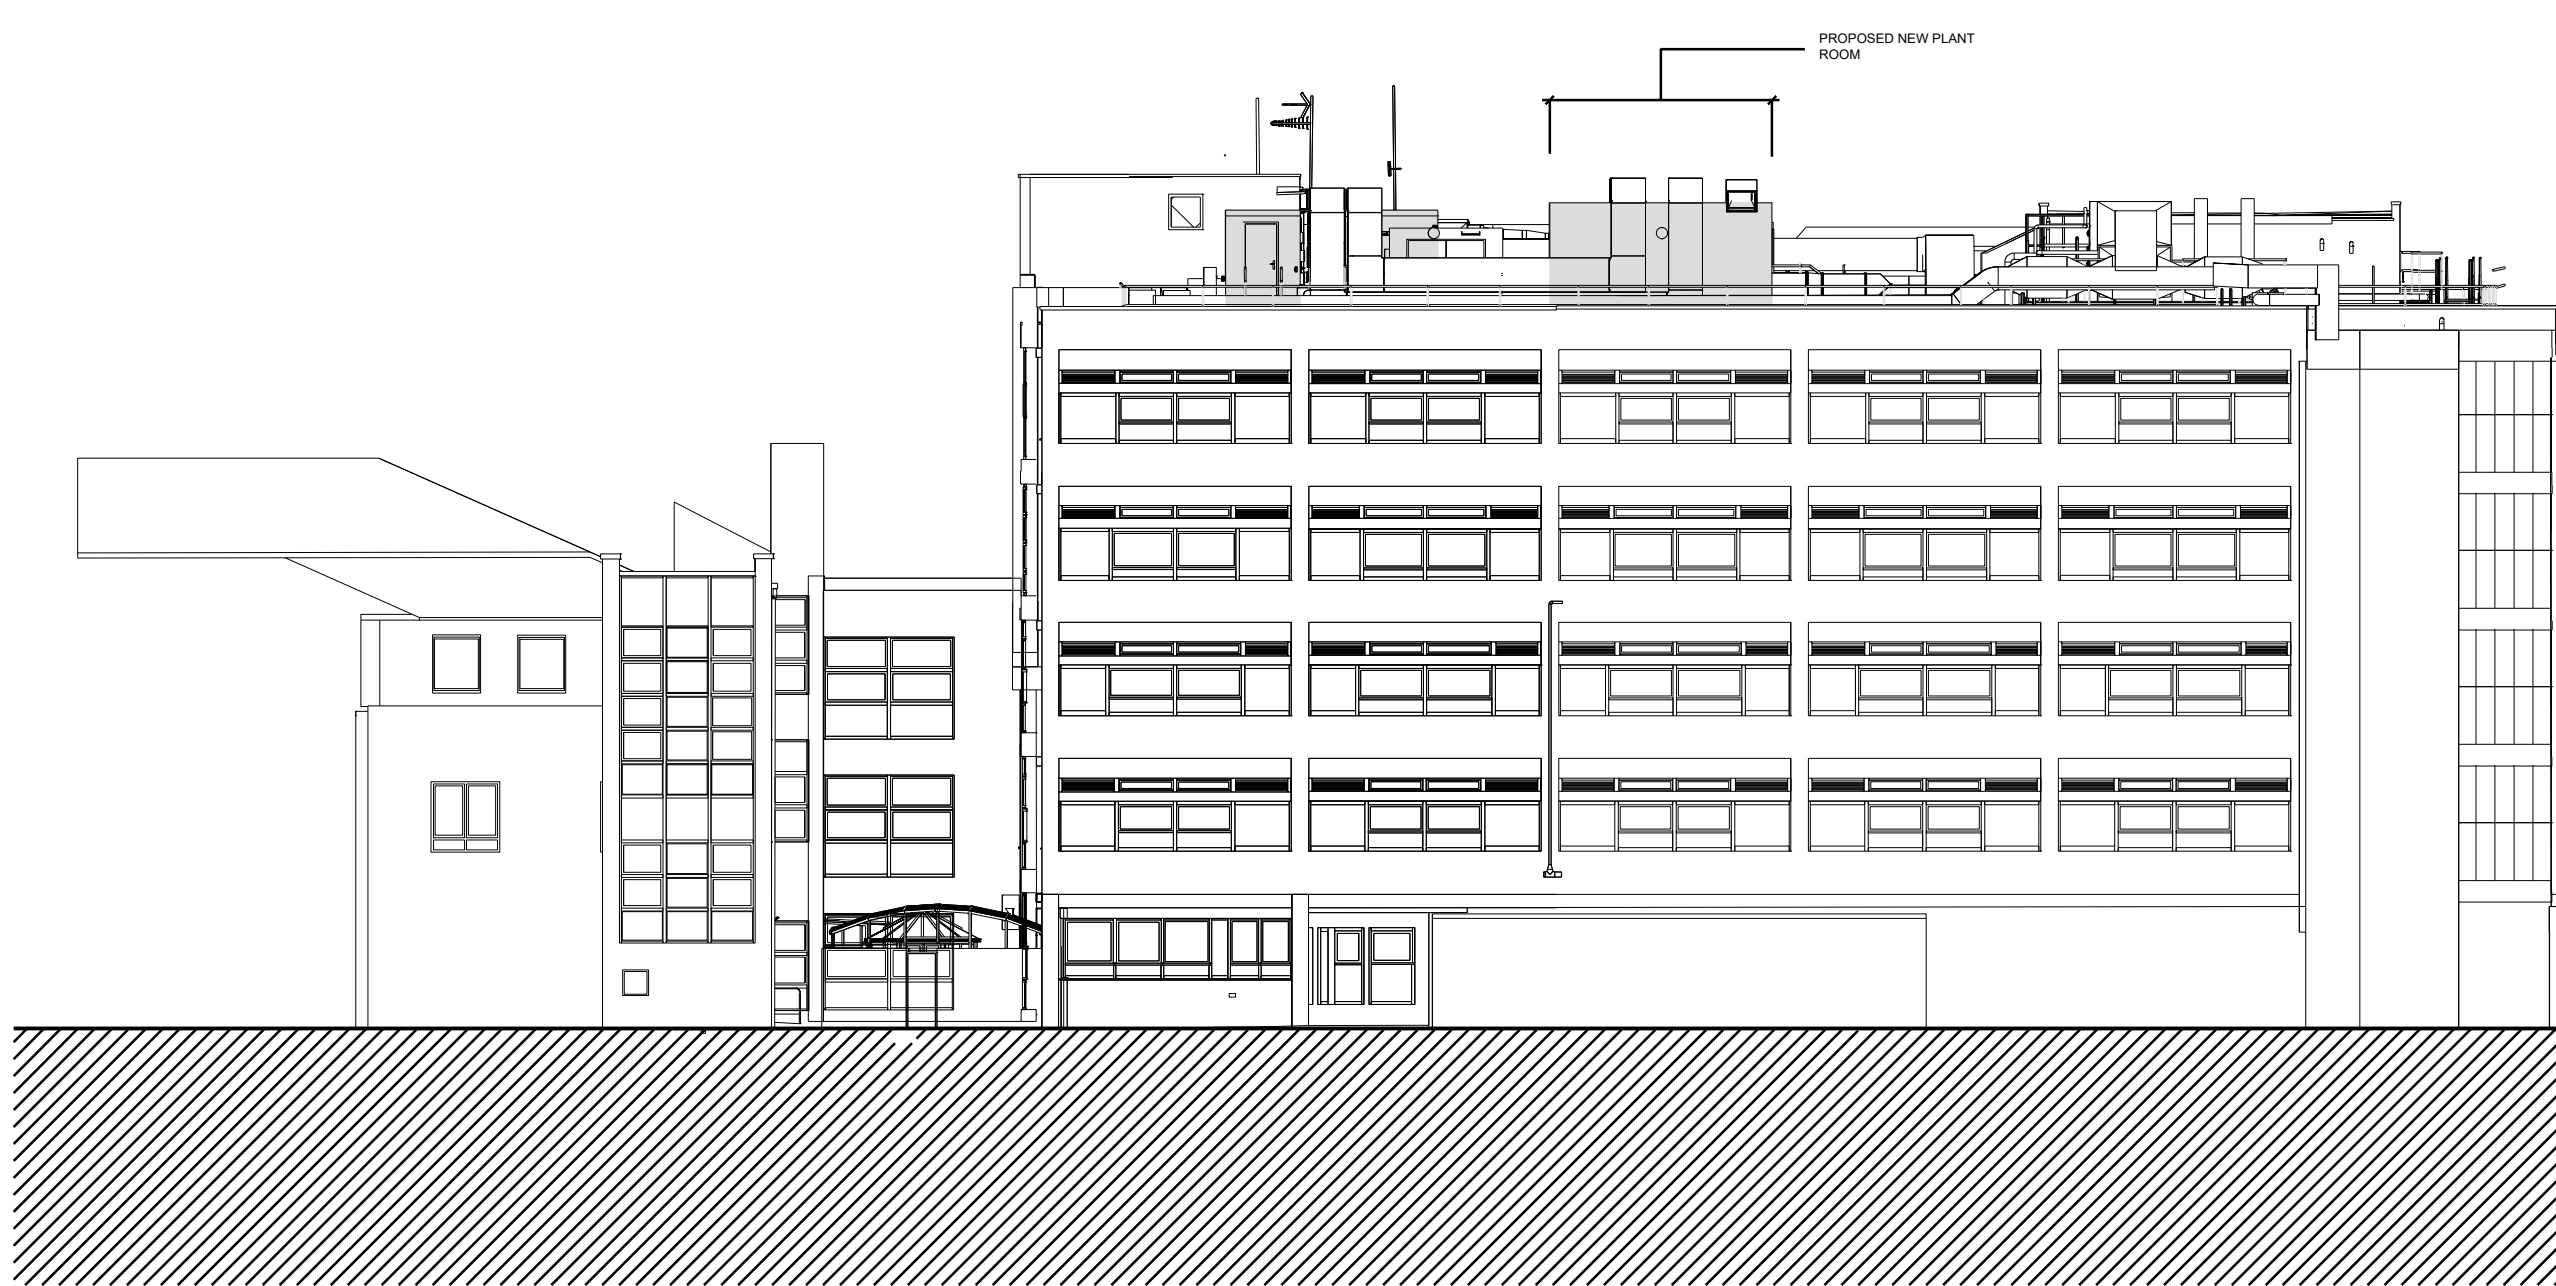

Proposed North Elevation
1:200@A1

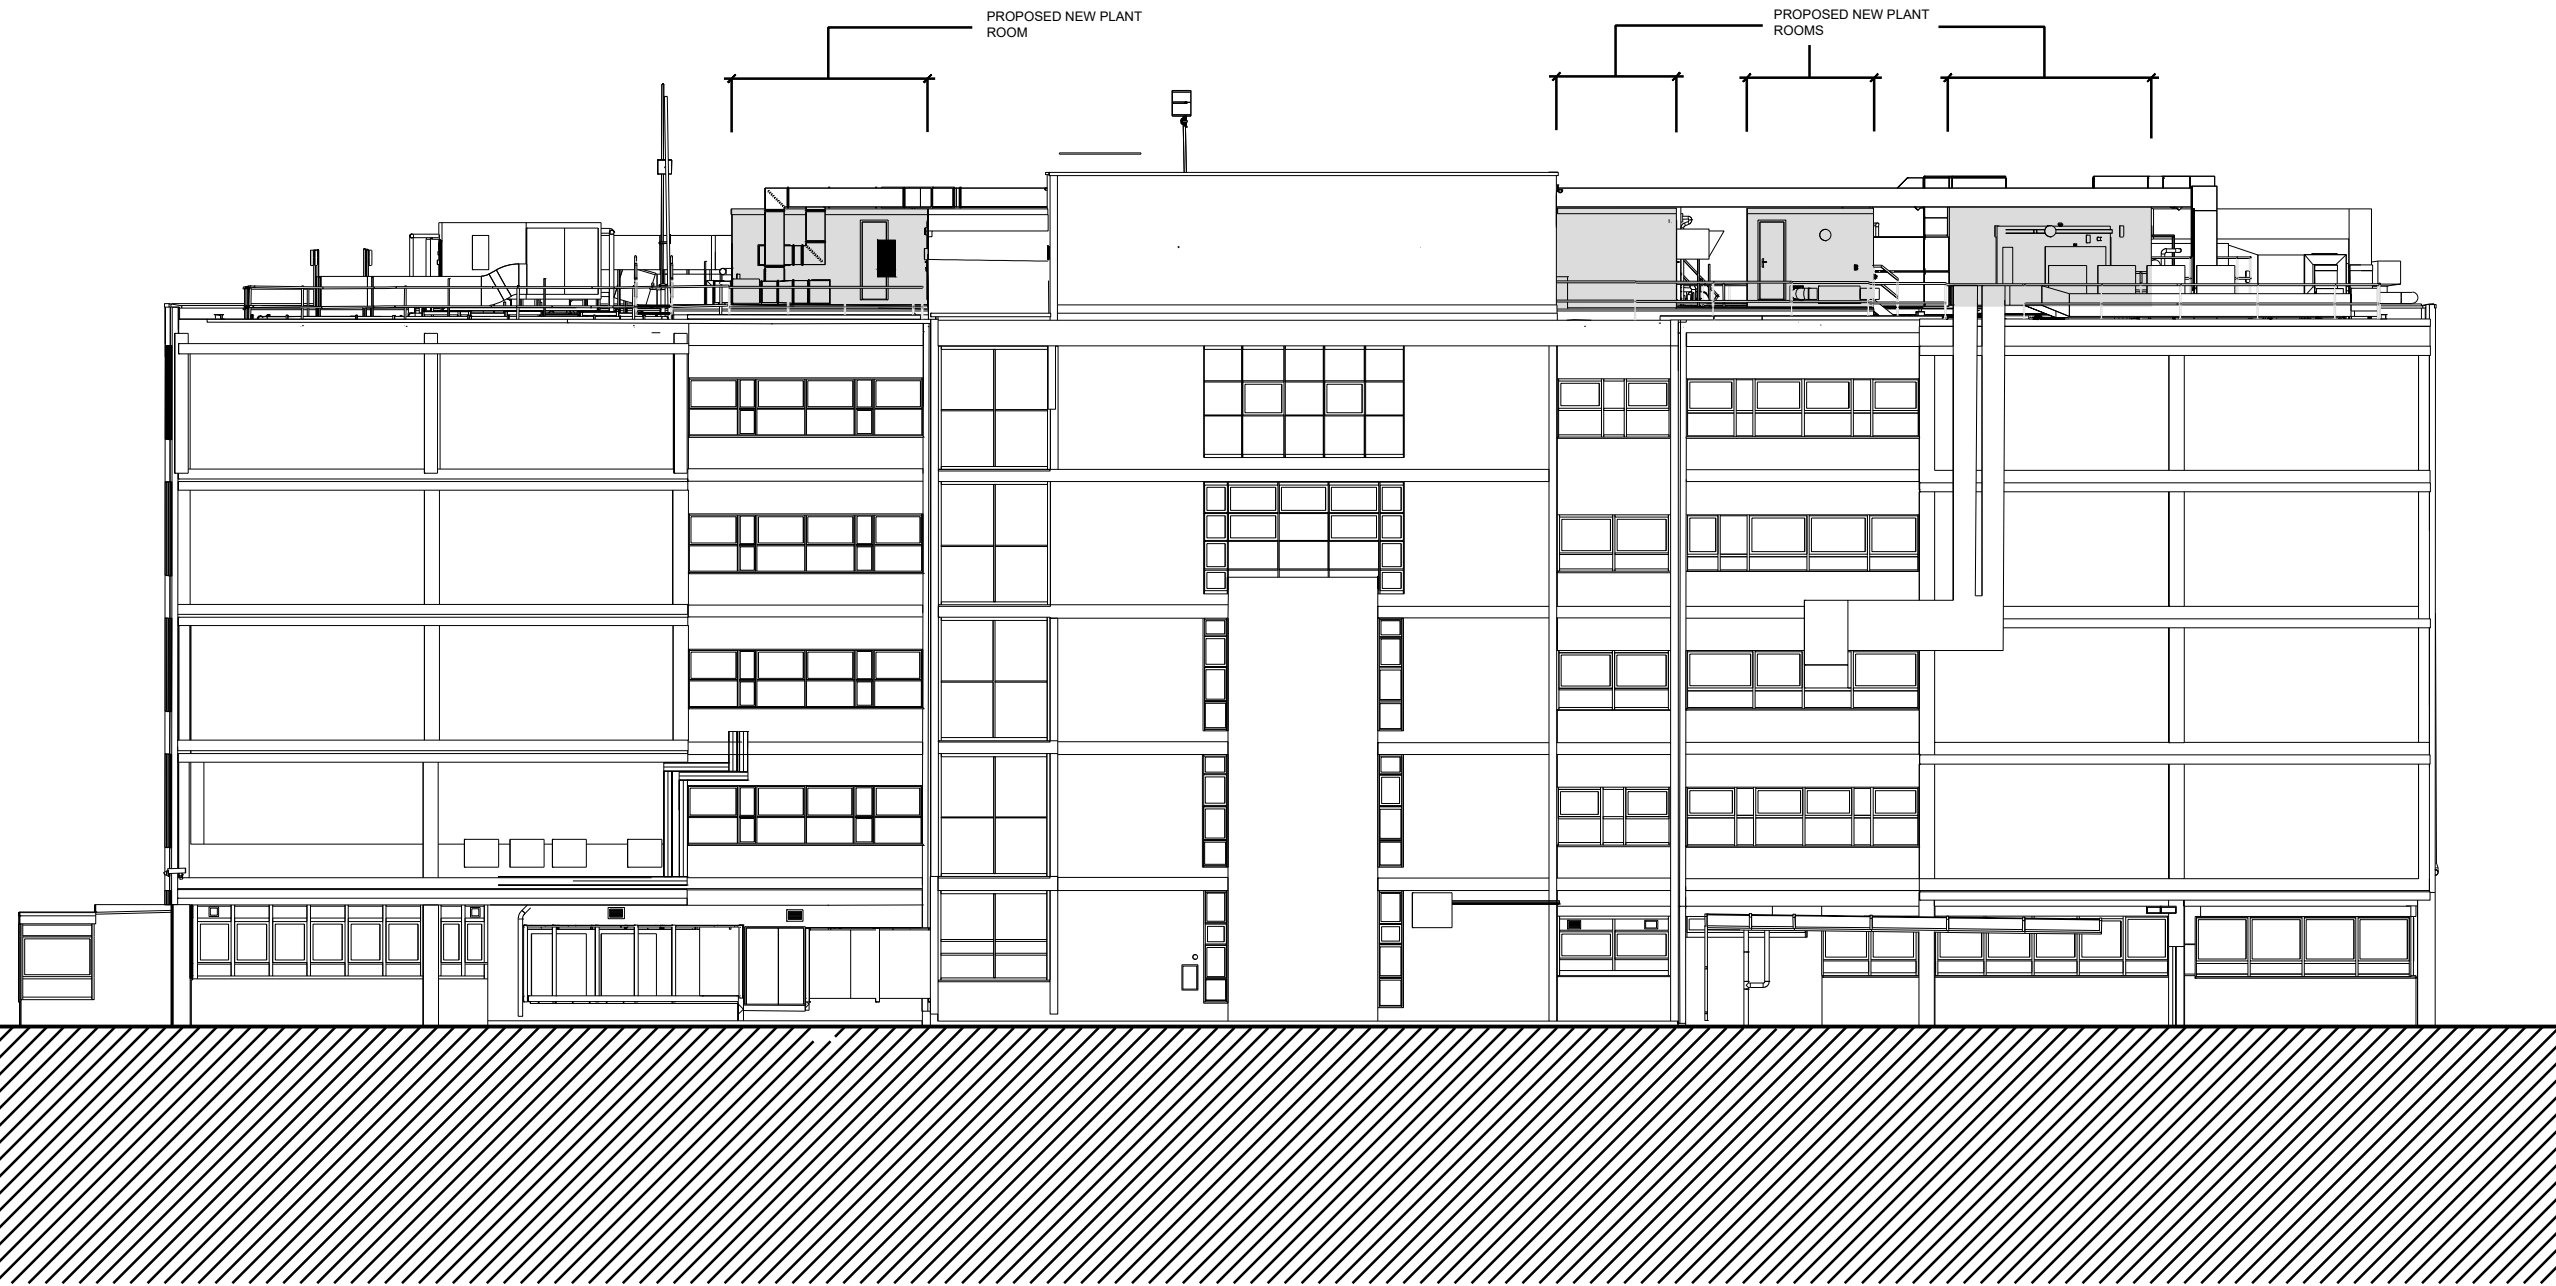


Proposed East Elevation
1:200@A1

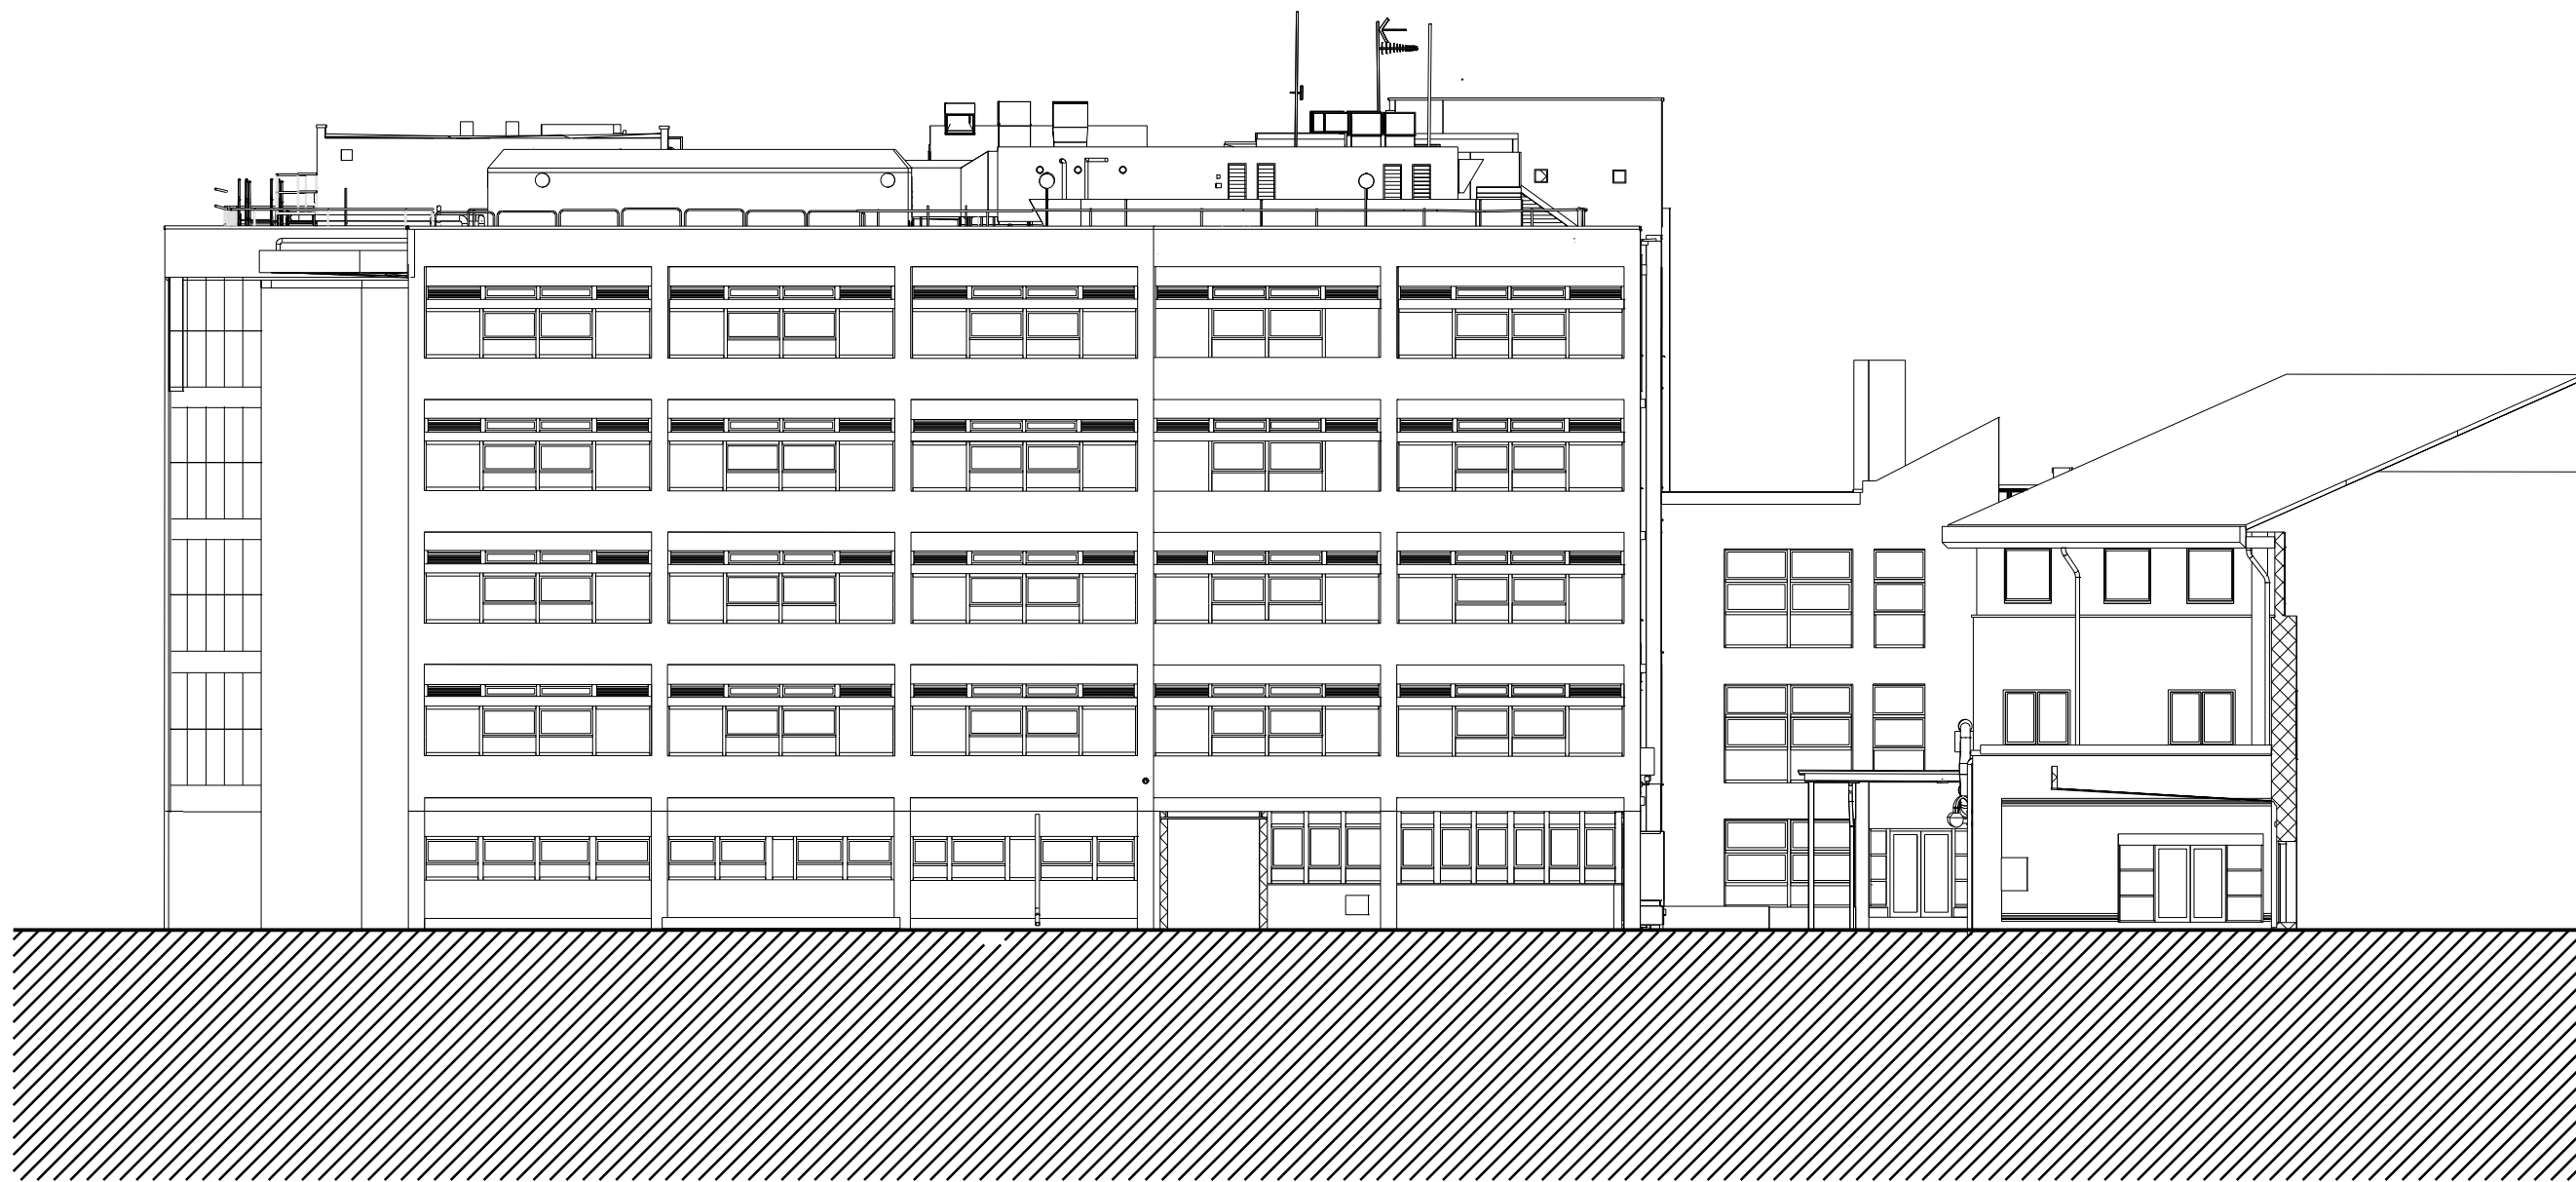

Proposed South Elevation
1:200@A1



Proposed West Elevation
1:200@A1

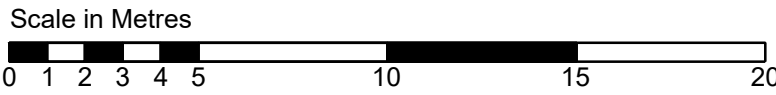

CROWTHER
ARCHITECTS
ASSOCIATES

CROWTHER ASSOCIATES ARCHITECTS LLP
LGF, 100/101 Queens Road,
Brighton, BN1 3XF.
T: 01273 695535
www.crowtherassociates.co.uk

Client
University Hospitals Sussex
NHS Foundation Trust

Project
RAAC Removal, West Block
Worthing Hospital, Worthing

Drawing
Proposed Elevations

date	scale	dwn	checked
28/08/26	1:200@A1	MB	REM
status			

Planning

job no	dag no	revision
WORRAAC-CCA-XX-XX-DR-A-1005		P01