

0 1 2 3 4 5 6 7 8 9 10

Scale Bar 1:100

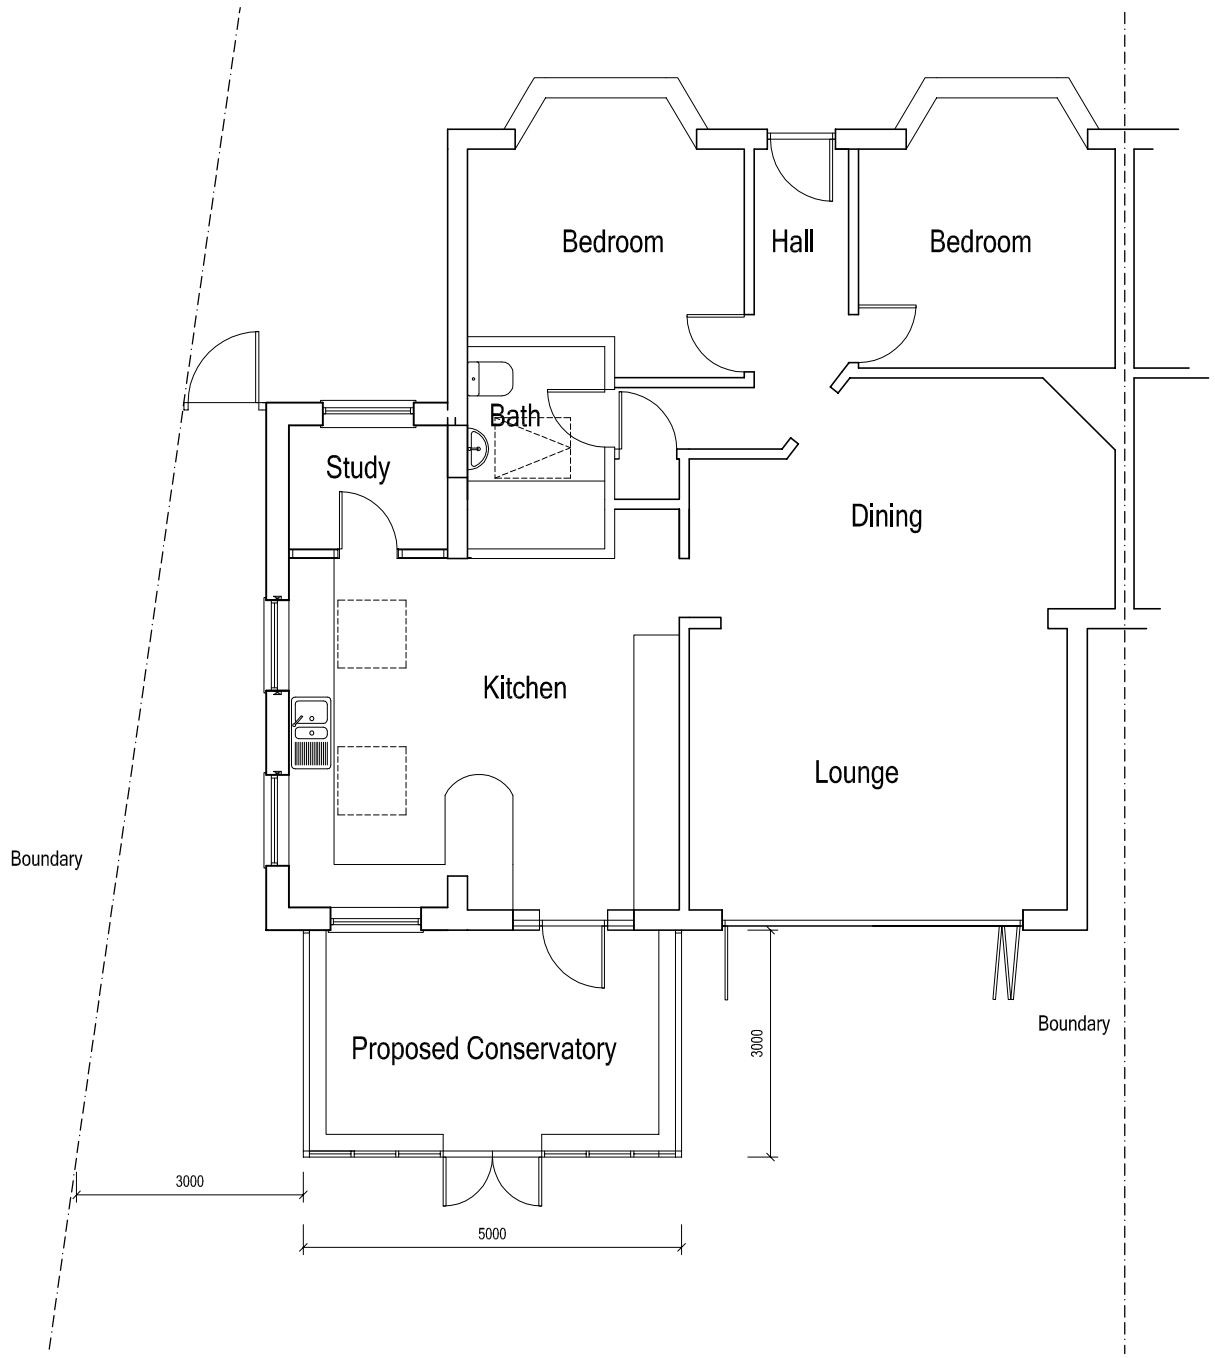

PROPOSED FLOOR PLAN 1:100

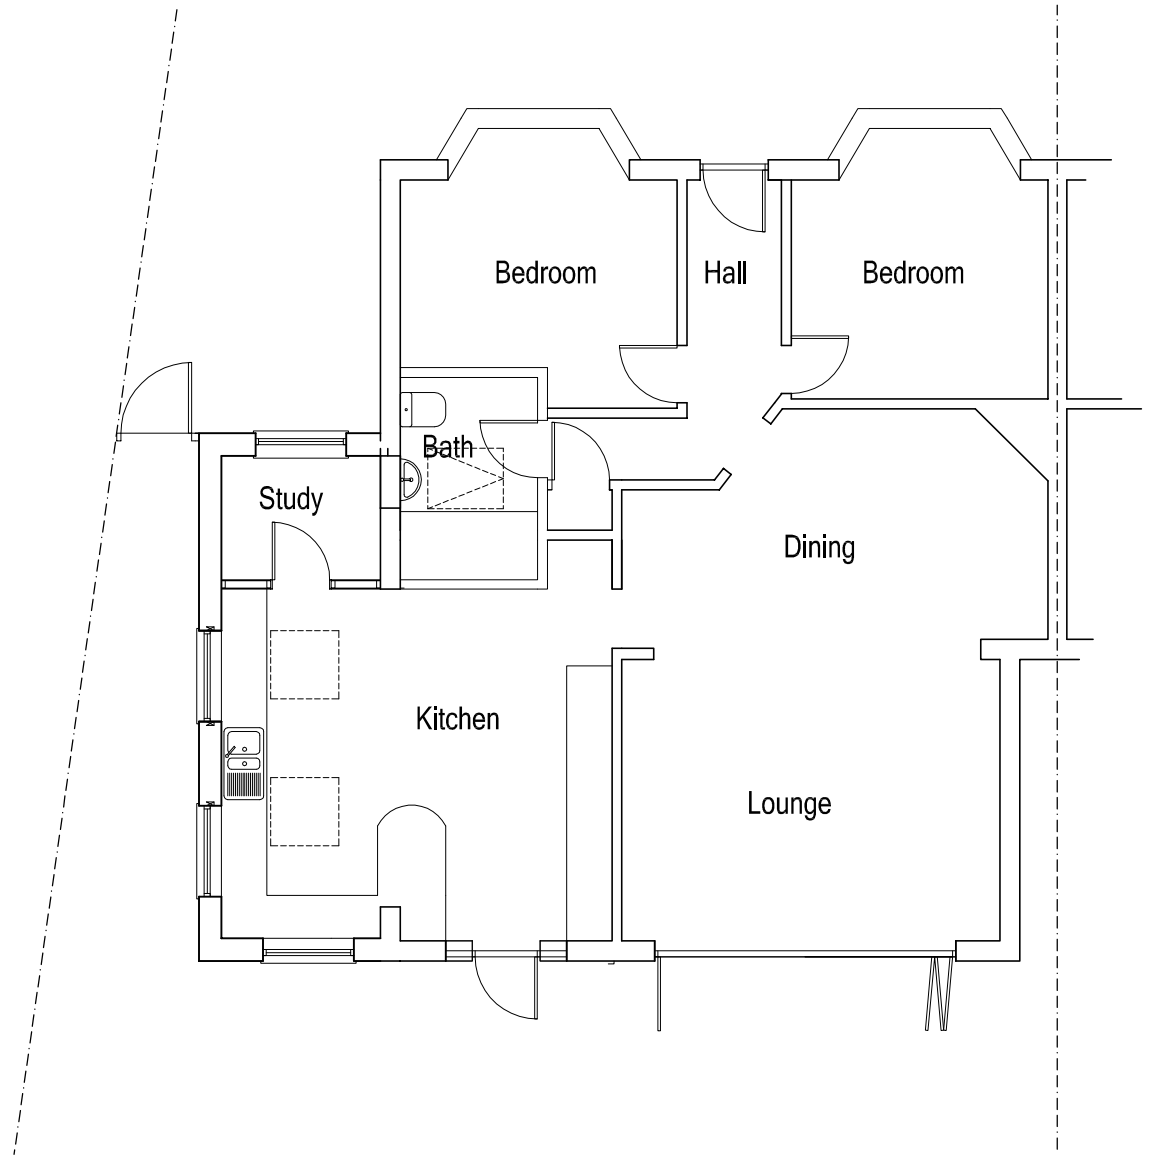

EXISTING FLOOR PLAN 1:100

ARW Design	DRAWING TITLE: EXISTING & PROPOSED FLOOR PLANS PROJECT: PROPOSED REAR CONSERVATORY	LOCATION: 43, BERRIEDALE DRIVE, SOMPTING CLIENT: G. HALLS	SCALE: AS NOTED @ paper size A3 DATE: FEB 2021 DRAWN: ARW	DRAWING NO: 5071/1 REVISION: a

ARW Design 89, SOUTH STREET, TARRING, WORTHING, WEST SUSSEX, BN14 7ND. T: +44(0)1903234197 M: +44(0)7771851222 E: Arweeden1@aol.com
THIS DRAWING REMAINS THE COPYRIGHT OF ARW Design & SHALL NOT BE COPIED IN ANY FORMAT WITHOUT SPECIFIC APPROVAL IN WRITING