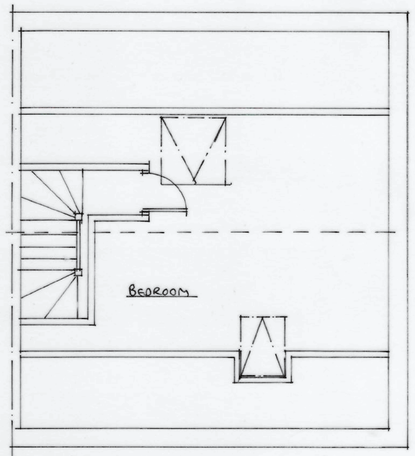

EXISTING LOFT PLAN

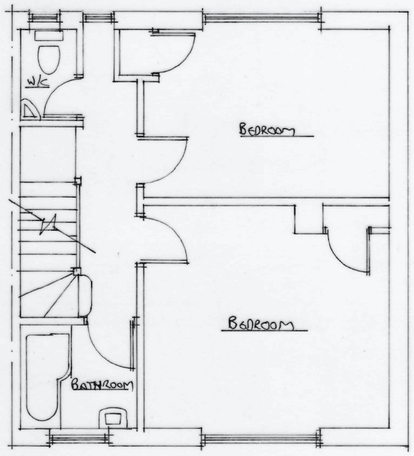

EXISTING FIRST FLOOR PLAN

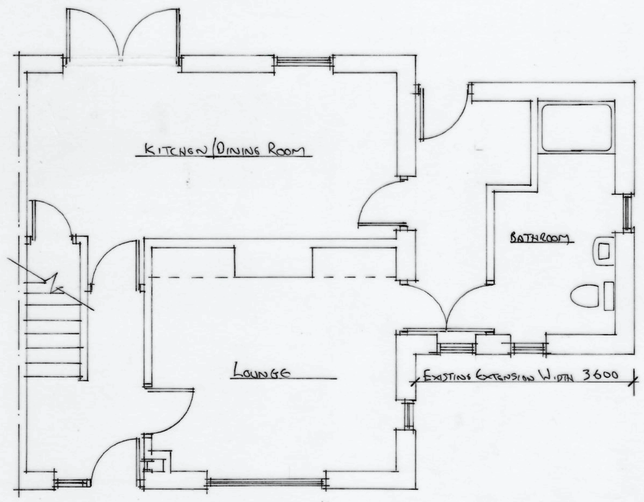

EXISTING GROUND FLOOR PLAN

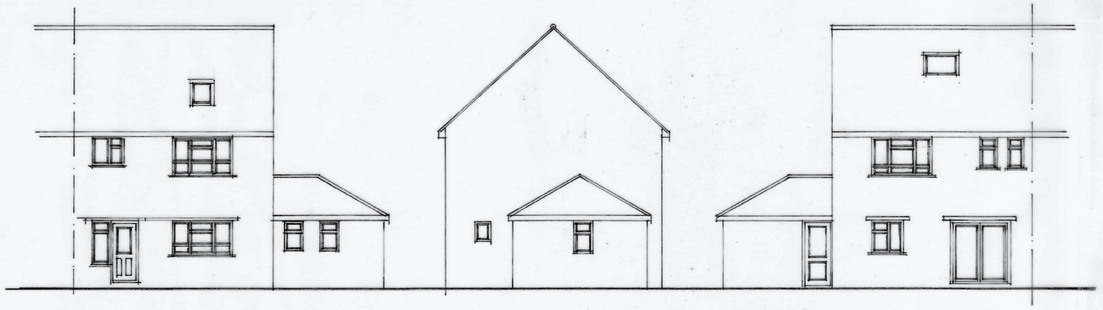

EXISTING FRONT, SIDE & REAR ELEVATIONS

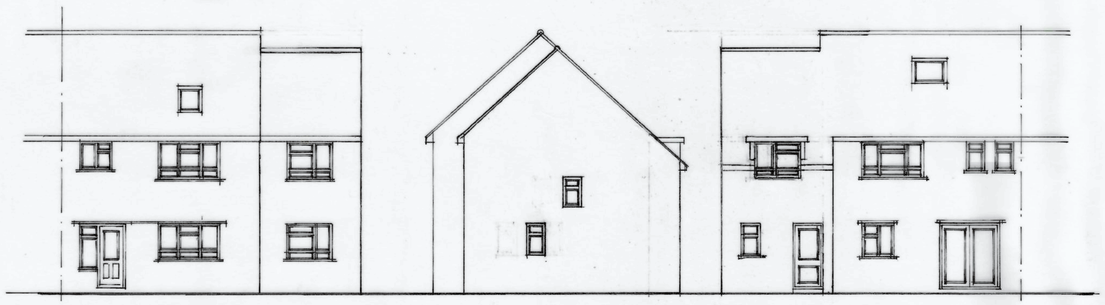

PROPOSED FRONT, SIDE & REAR ELEVATIONS

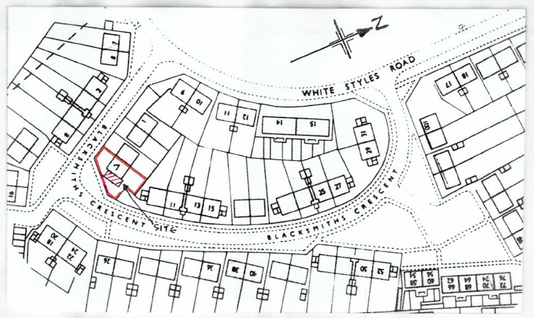

LOCATION PLAN 1:1250

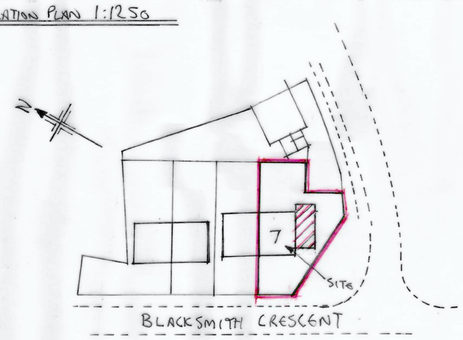

BLOCK PLAN 1:500

1:1250	10m 20 30 40 50 60m
1:500	5m 10 15 20 25 30m
1:100	1m 2 3 4 5m 6 7 8 9 10
1:50	1m 2 3 4 5 6 7 8m

SCALE BAR

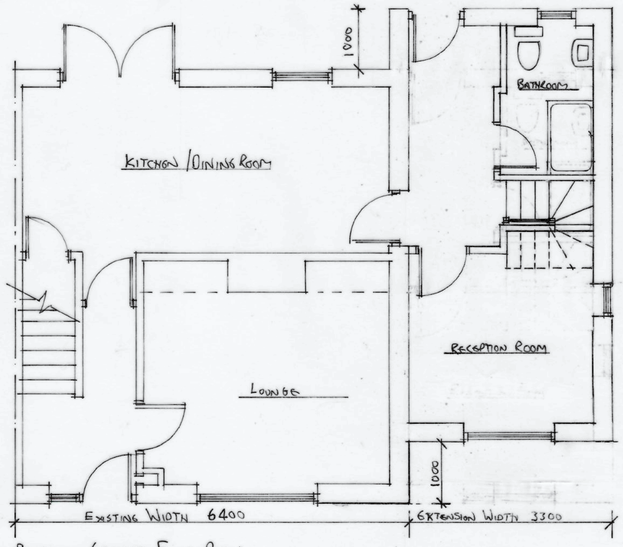

PROPOSED GROUND FLOOR PLAN

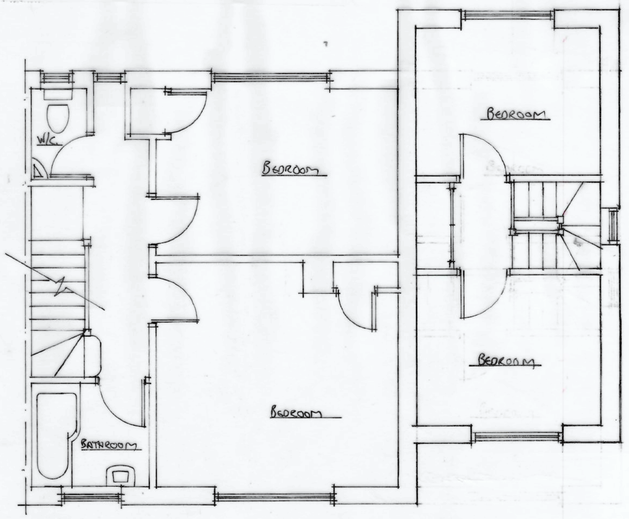

PROPOSED FIRST FLOOR PLAN

REV B 2/12/19 REVISED LOCATION PLAN
REV A 25/10/19

DRAWING TITLE

PROPOSED TWO STOREY
SIDE EXTENSION
FOR MR RAHMAN
7 BLACKSMITH CRESCENT
SOMPTING BN15 0BX

SCALE 1:50 1:100 1:500 1:1250

DATE 22/7/2019 DRAWN BY SW JAMES

DRG Nº 029/2019 REV B

PAPER SIZE A1