This drawing, design & all information contained herein remains the sole copyright of BGW DESIGN STUDIO & reproduction in any form is strictly forbidden unless permission is obtained in writing.
© Copyright

DISCLAIMER

**A full and accurate measured survey has not been undertaken by Concorde BGW at this site.
This drawing has been produced from information provided by others. Any dimensions indicated are for information only and must be checked on site prior to the commencement of any works**

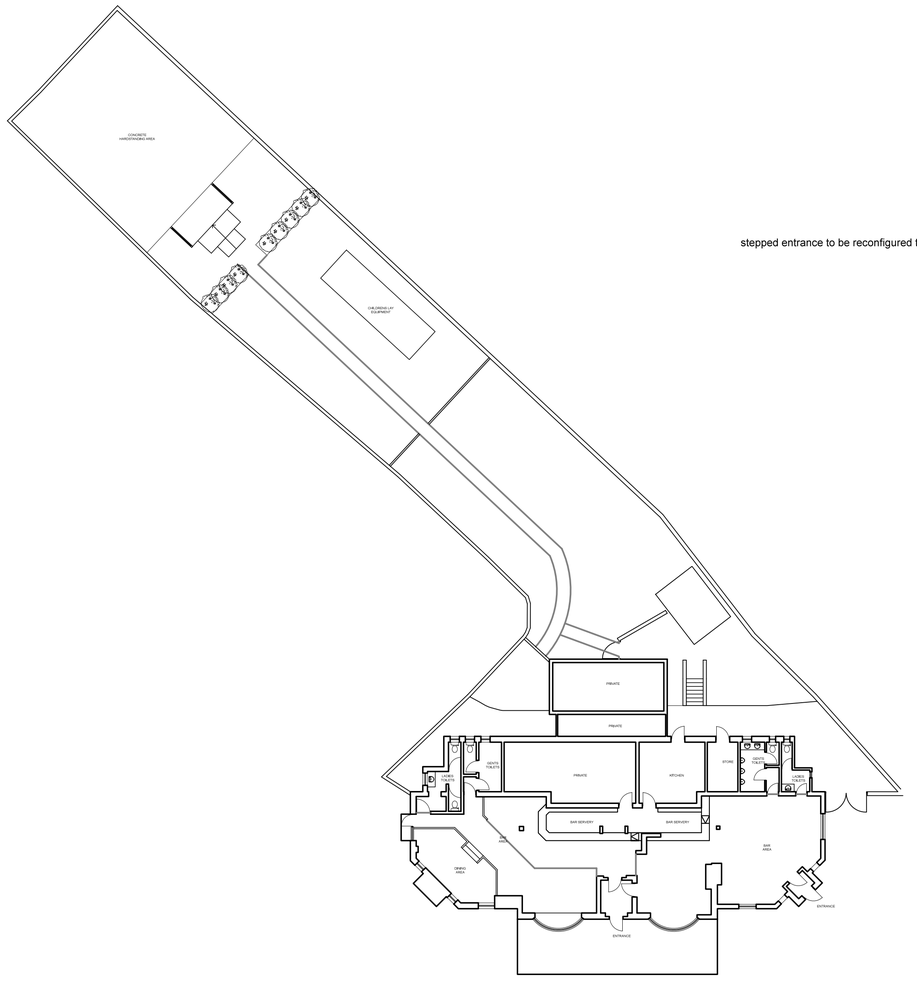

existing site plan
scale 1:200 @ A1

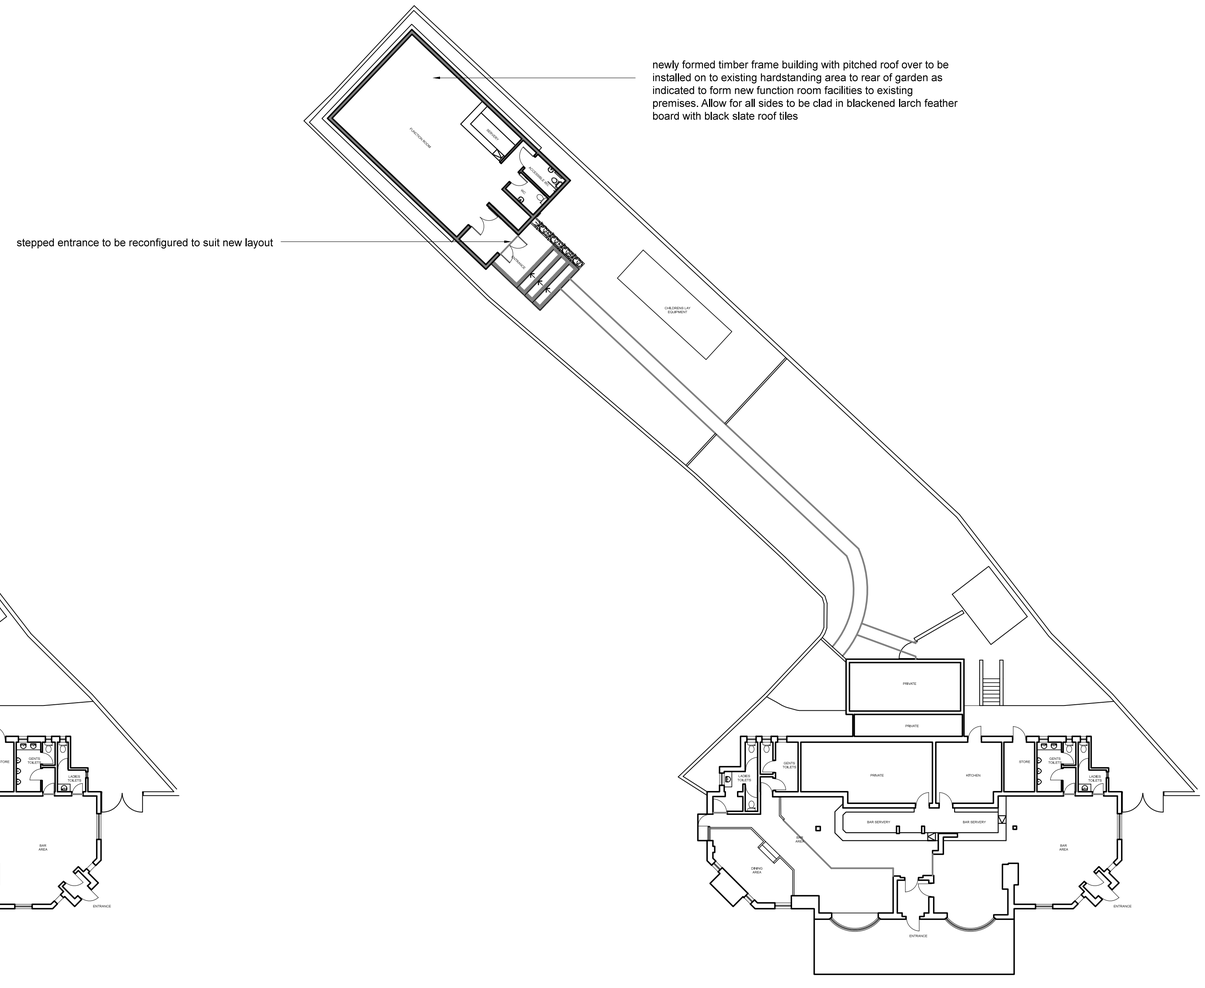

proposed site plan
scale 1:200 @ A1

0 5 10 20 30 40 50
metres (for 1:200 original)

Rev:	Date:	Init:	Note: © Copyright
D	25.11.19	IMC	Fencing locations to perimeter of building amended
C	24.06.19	IMC	Overall height of structure increased. New lobby to be constructed.

Stage: PLANNING

Client: STAR PUBS & BARS

Project address:
MARQUIS OF GRANBY
WEST STREET
SOMPTING
LANCING
BN15 0AP

Title: EXISTING & PROPOSED SITE PLAN

Scale:	1:100	Dwg size:	A1
Drawn by::	SB	Date:	MAR 2019
Drawing no:	3519-100-01	Rev:	D

CONCORDE DESIGN
www.concordebgw.com

South Yorkshire
Palmer Street
Hyde Park
Doncaster
DN4 5DD
01302 361 024

London
Unit 114
Screenworks
22 Highbury Grove
N5 2EF
0203 355 2297