This drawing, design & all information contained herein remains the sole copyright of BGW DESIGN STUDIO & reproduction in any form is strictly forbidden unless permission is obtained in writing.
© Copyright

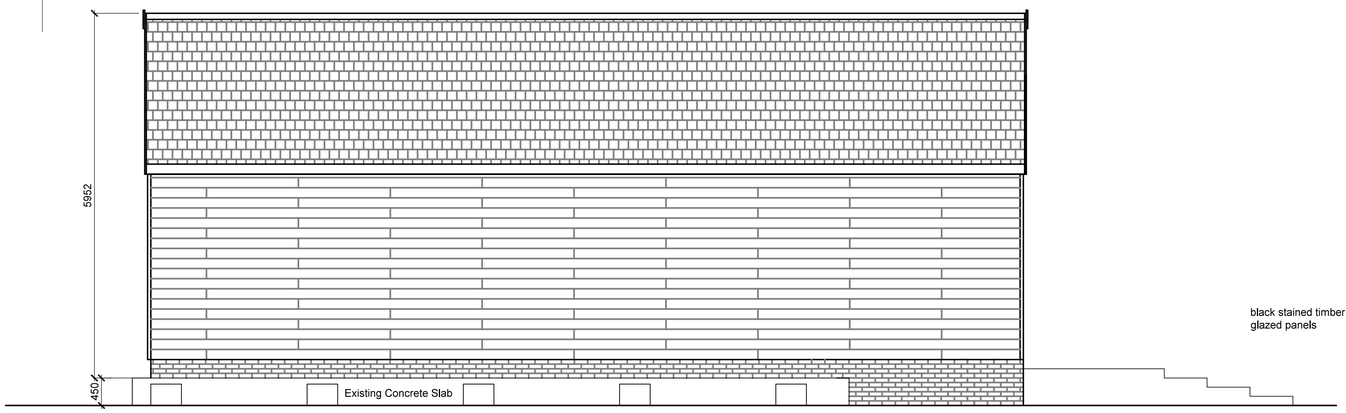

elevation A
scale 1:50 @ A1

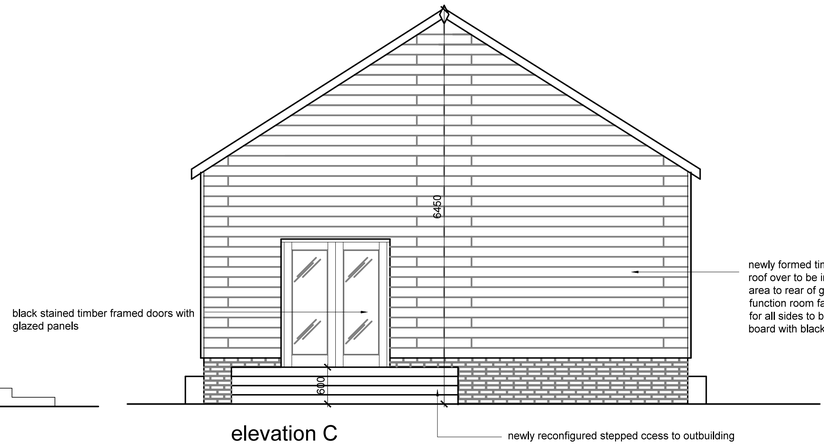

elevation C
scale 1:50 @ A1

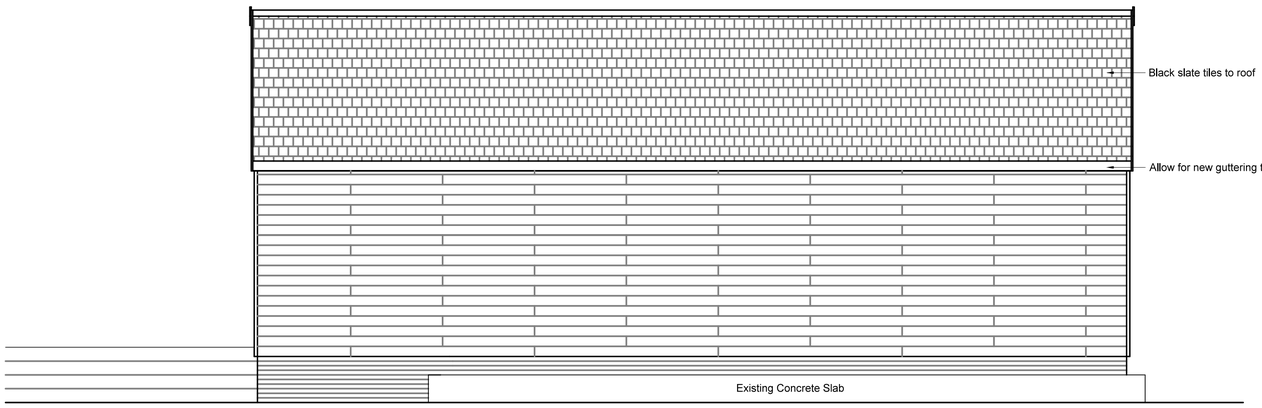

elevation B
scale 1:50 @ A1

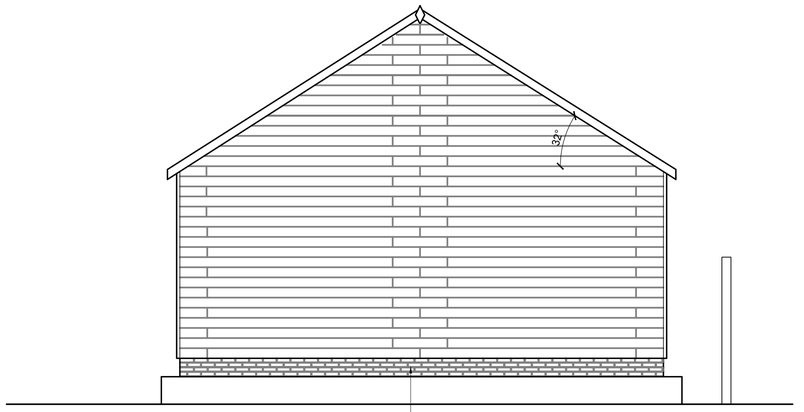

elevation D
scale 1:50 @ A1

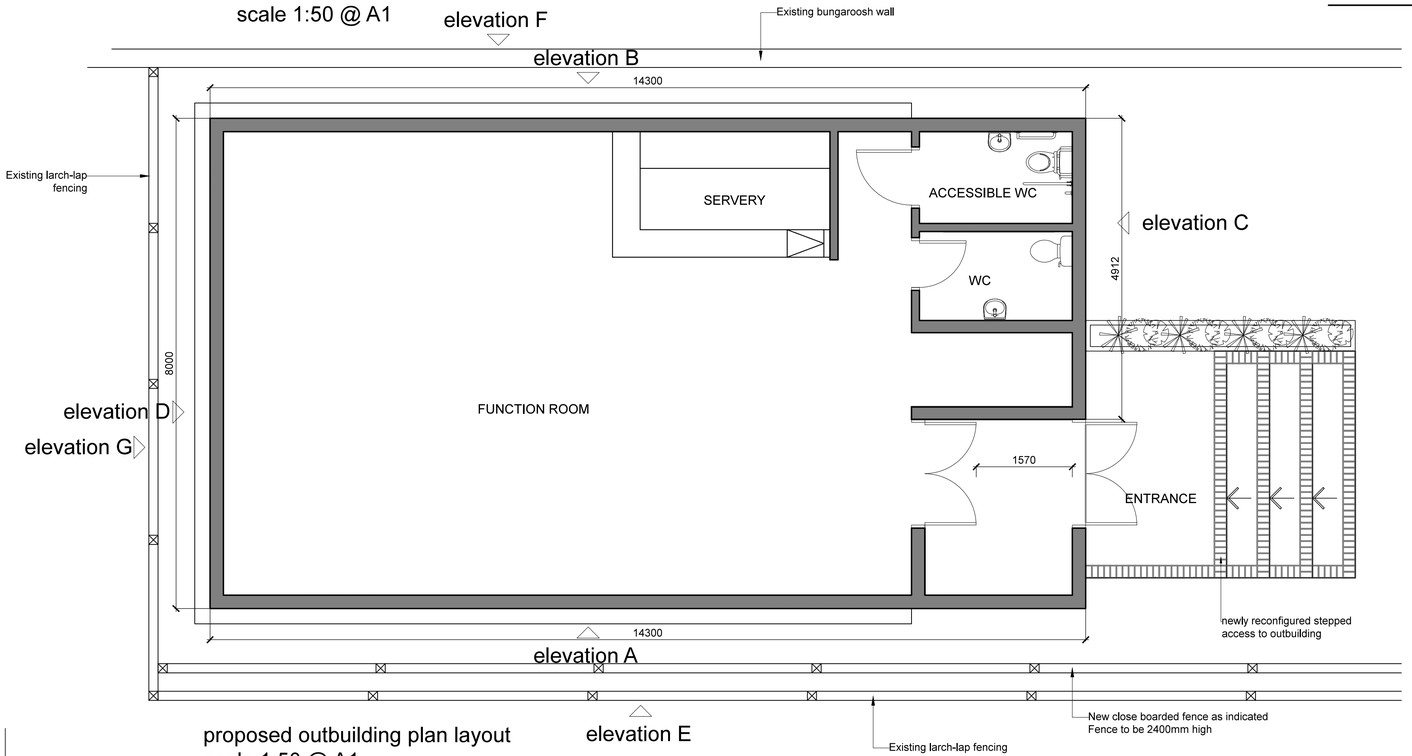

proposed outbuilding plan layout
scale 1:50 @ A1

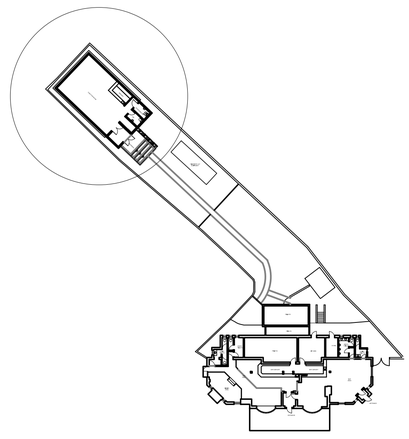

site plan
scale 1:500 @ A1

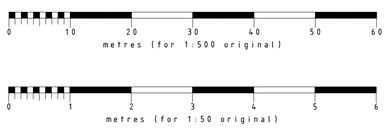

Rev:	Date:	Init:	Note:
D	25.11.19	IMC	Fencing locations and details amended
C	24.06.19	IMC	Overall height of structure increased. New lobby to be constructed as part of scheme

Stage: PLANNING

Client: STAR PUBS & BARS

Project address:
MARQUIS OF GRANBY
WEST STREET
SOMPTING
LANCING
BN15 0AP

Title: PROPOSED OUTBUILDING

Scale:	1:50	Dwg size:	A1
Drawn by::	SB	Date:	MAR 2019
Drawing no:	3519-100-02	Rev:	D

CONCORDE DESIGN
www.concordebgw.com

South Yorkshire
Palmer Street
Hyde Park
Doncaster
DN4 5DD
01302 361 024

London
Unit 114
Screenworks
22 Highbury Grove
N5 2EF
0203 355 2297