This drawing, design & all information contained herein remains the sole copyright of BGW DESIGN STUDIO & reproduction in any form is strictly forbidden unless permission is obtained in writing.
© Copyright

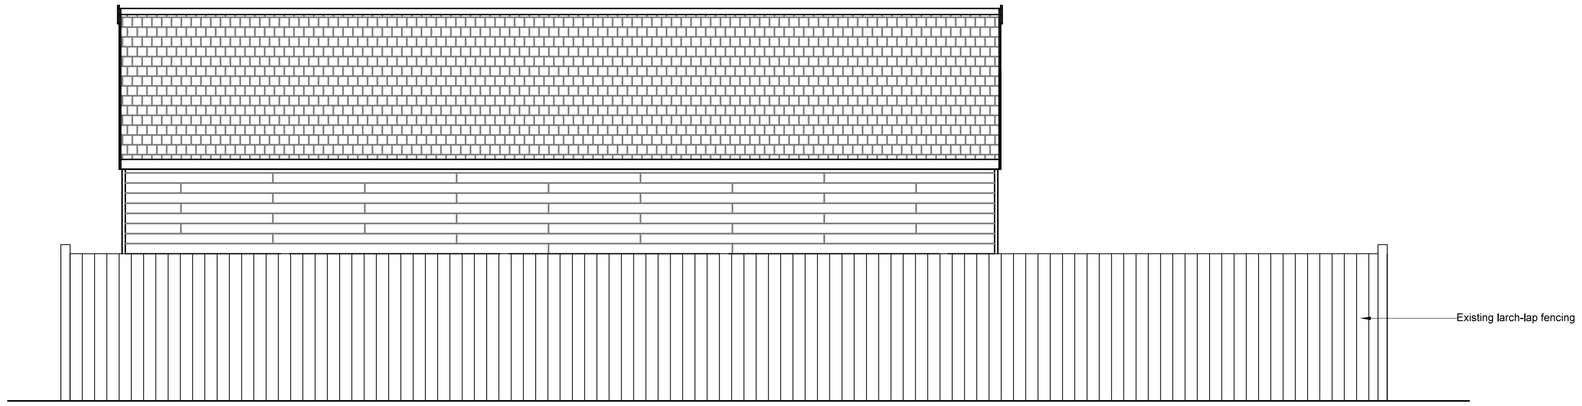

elevation E
scale 1:50 @ A1

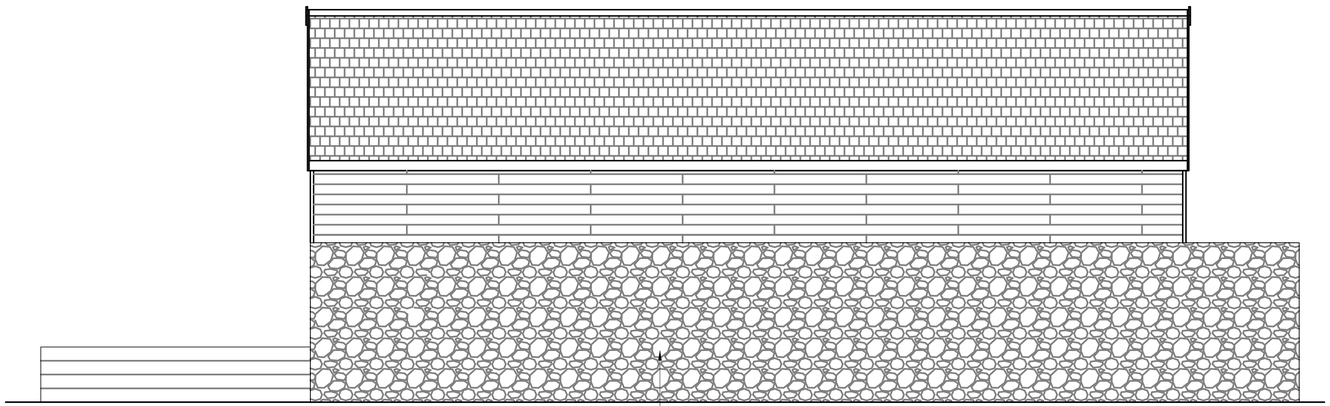

elevation F
scale 1:50 @ A1

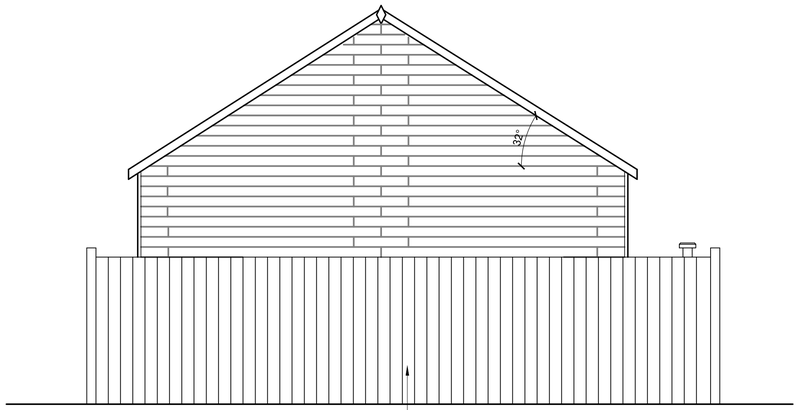

elevation G
scale 1:50 @ A1



Rev:	Date:	Init:	Note: © Copyright

Stage: PLANNING

Client: STAR PUBS & BARS

Project address:
MARQUIS OF GRANBY
WEST STREET
SOMPTING
LANCING
BN15 0AP

Title: PROPOSED FENCING & WALL DETAILS

Scale:	1:50	Dwg size:	A1
Drawn by::	SB	Date:	MAR 2019
Drawing no:	3519-100-03	Rev:	

CONCORDE DESIGN
www.concordebgw.com

South Yorkshire
Palmer Street
Hyde Park
Doncaster
DN4 5DD
01302 361 024

London
Unit 114
Screenworks
22 Highbury Grove
N5 2EF
0203 355 2297