DO NOT SCALE FROM THIS DRAWING



West Elevation 1:100

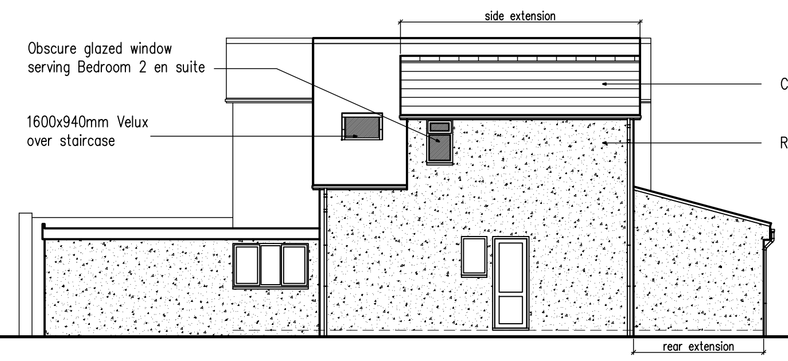

South Elevation 1:100

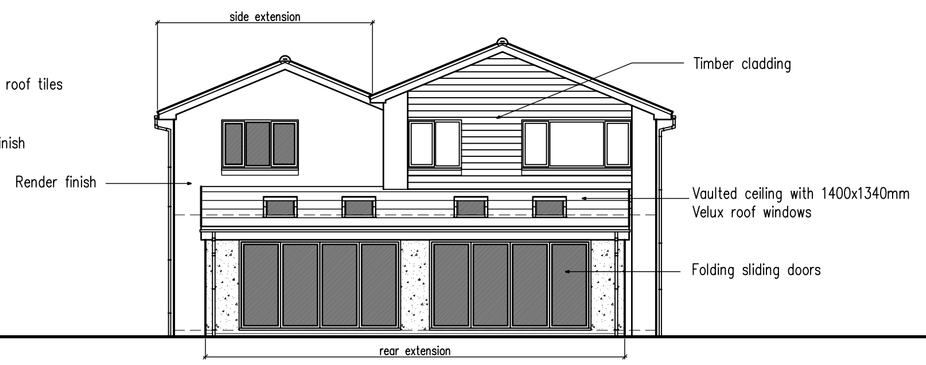

East Elevation 1:100

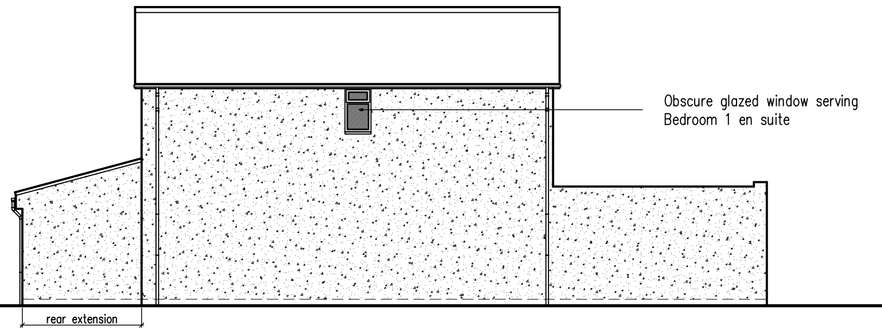

North Elevation 1:100

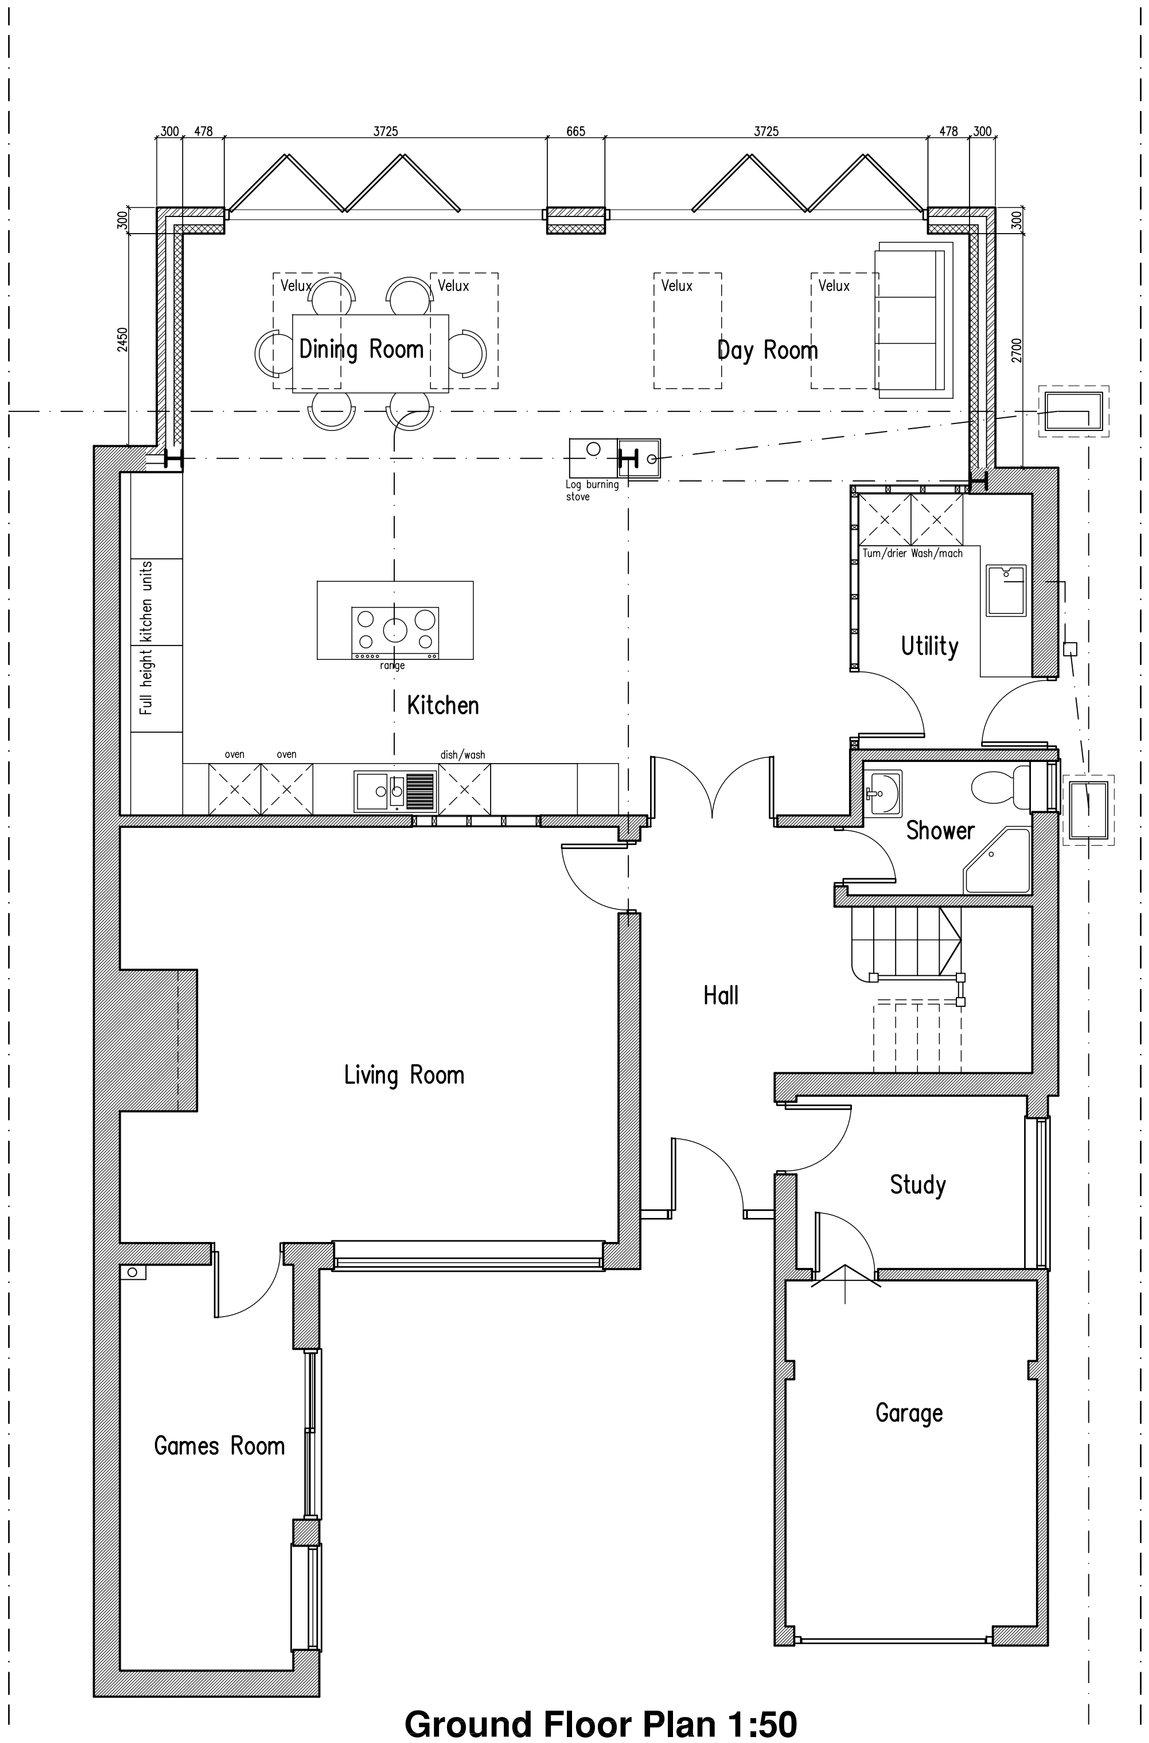

Ground Floor Plan 1:50

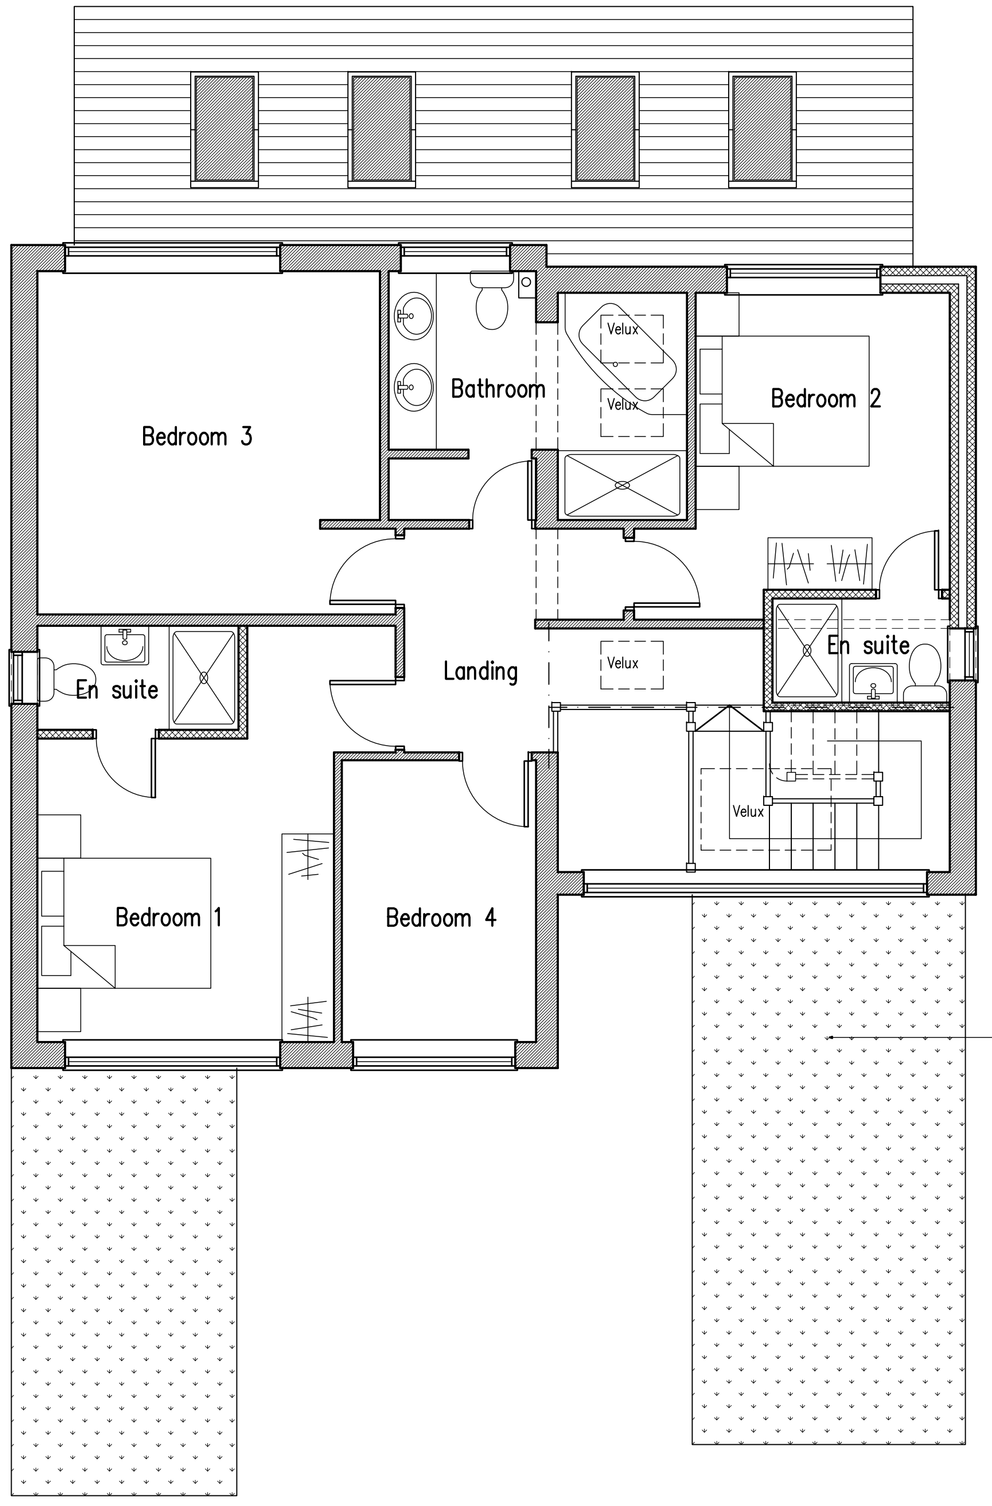

First Floor Plan 1:50

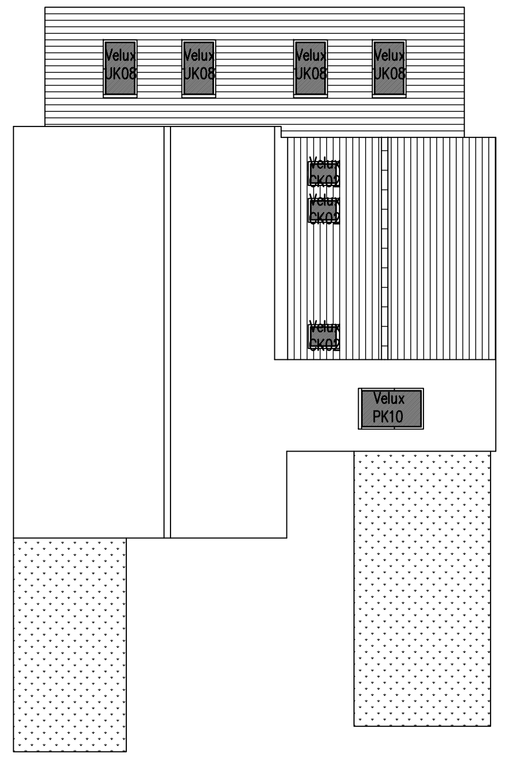

Roof Plan 1:100

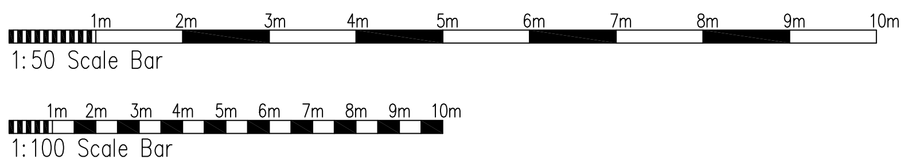

C	10.01.19	Updated for planning application
B	10.12.18	Further client's requirements added
A	27.11.18	Client's requirements added

Proposed Single Storey Rear Extension, First Floor Side Extension and Internal Alterations at: 20a Windlesham Gardens, Shoreham-By-Sea.

rja Planning & Building Consultants Ltd.
1st Floor
10 High Street
Shoreham-By-Sea
West Sussex BN43 5DA
t: 01273 467297 mob: 07971 375739
e: rex@rjapbc.co.uk web: www.rjapbc.co.uk

Chartered Institute of Architectural Technologists

PROJECT: 20a Windlesham Gardens, Shoreham-By-Sea

DRAWING TITLE: Proposed Floor Plans & Elevations

CLIENT: Mr & Mrs S. Duance

DWG NO: 18716-01

REVISION: C

SCALE: 1:50, 1:100 @ A1

DATE: 21.11.18

DRAWN: rex