DO NOT SCALE FROM THIS DRAWING



West Elevation 1:100

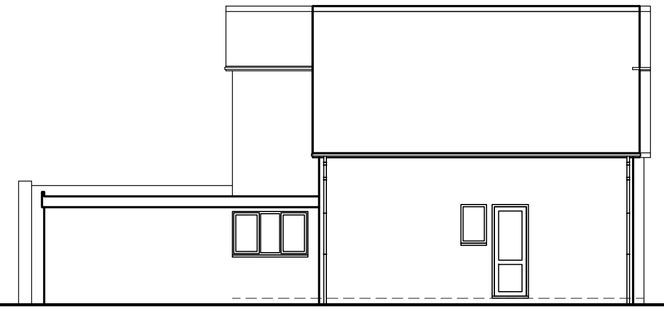

South Elevation 1:100

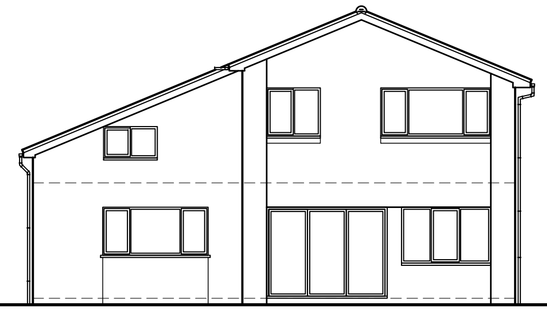

East Elevation 1:100

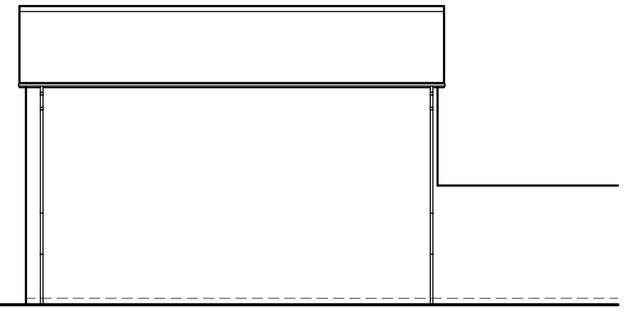

North Elevation 1:100

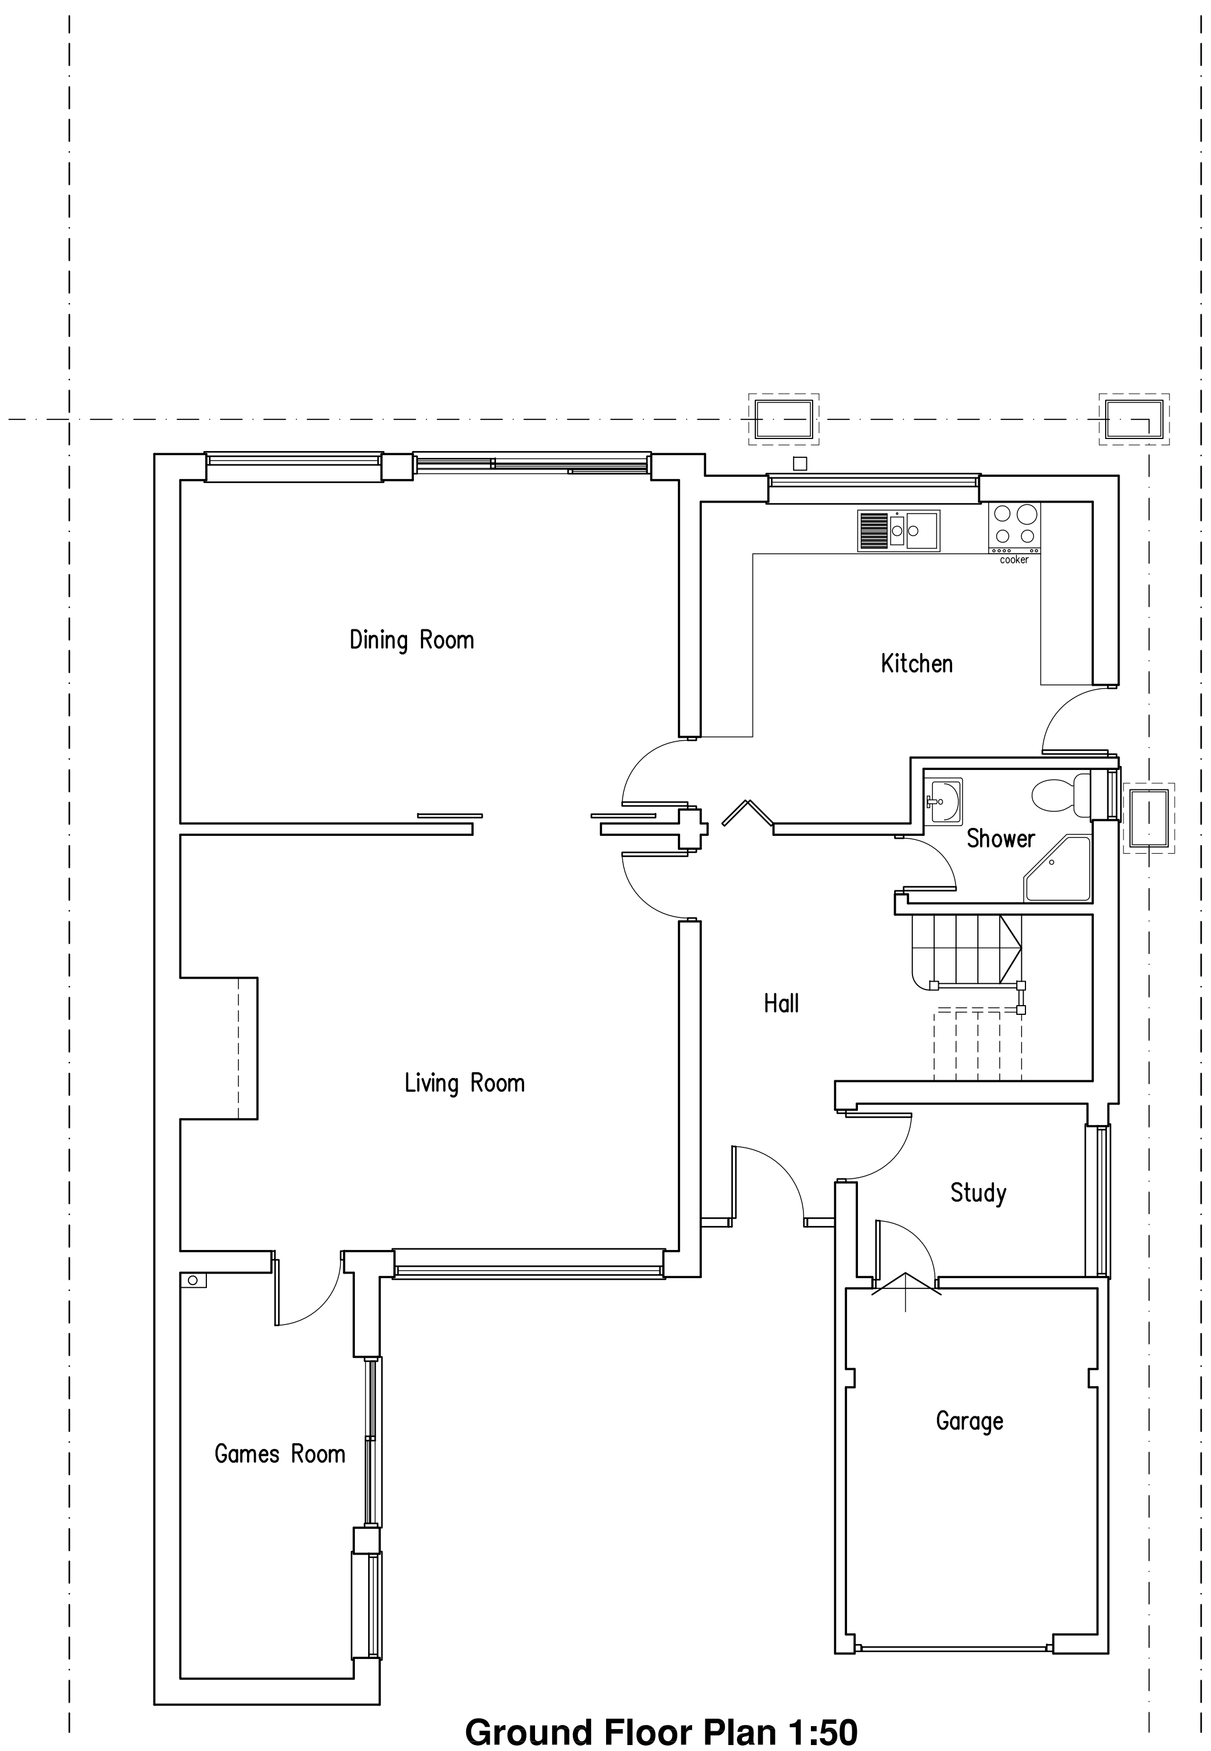

Ground Floor Plan 1:50

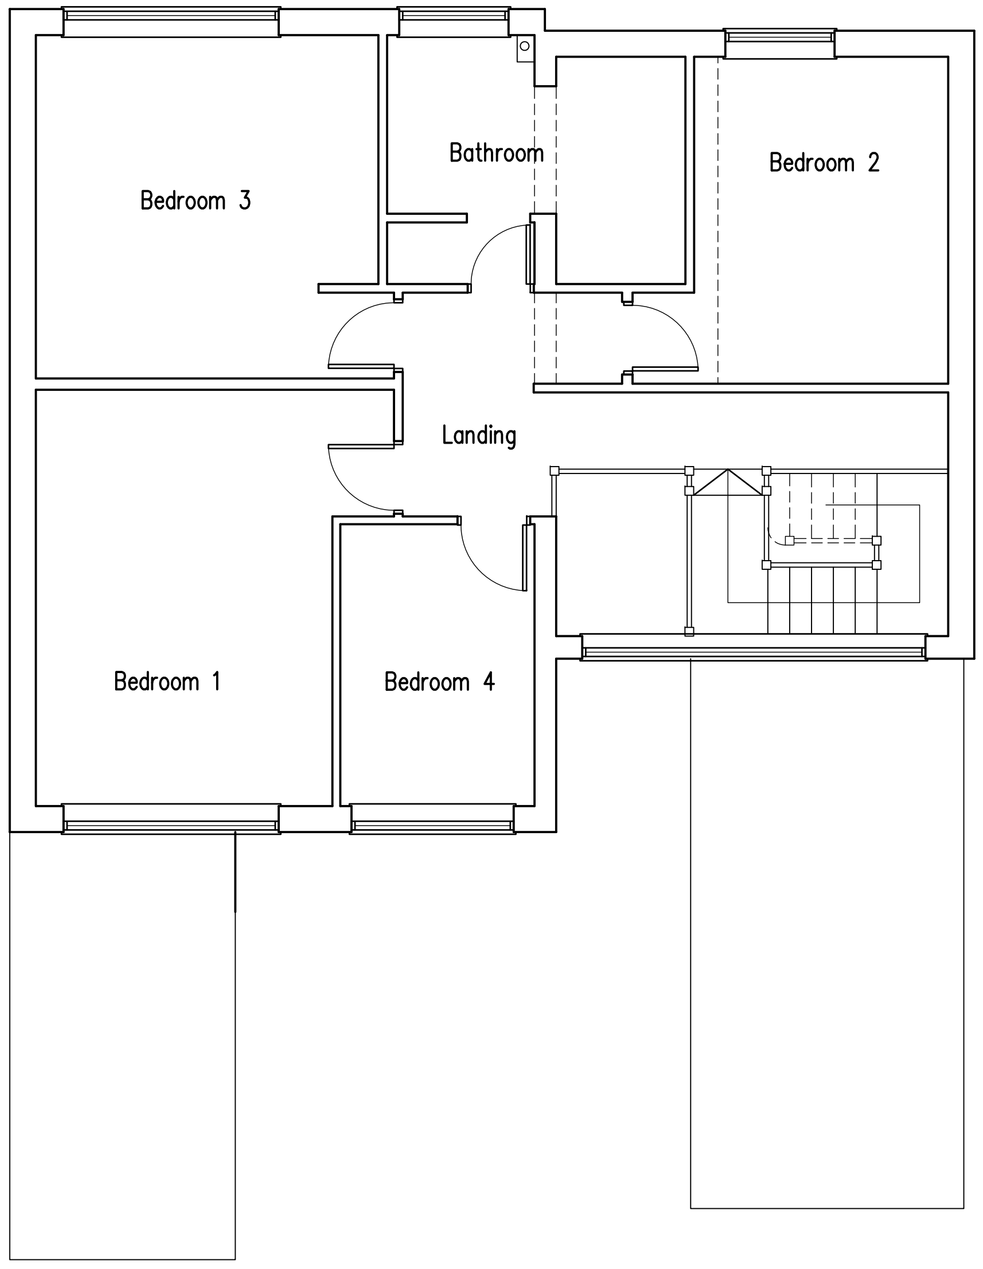

First Floor Plan 1:50

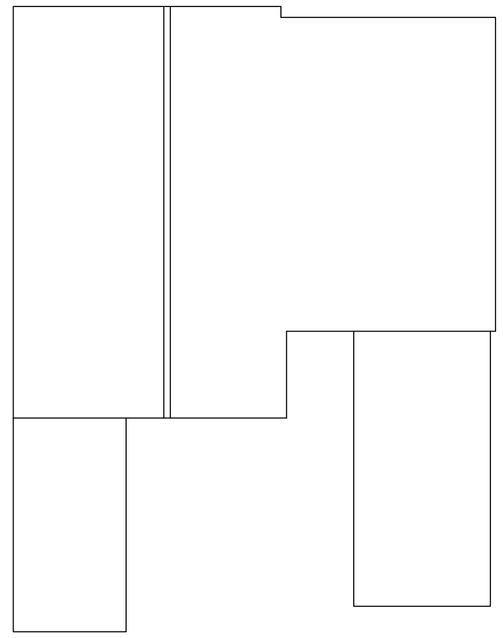

Roof Plan 1:100

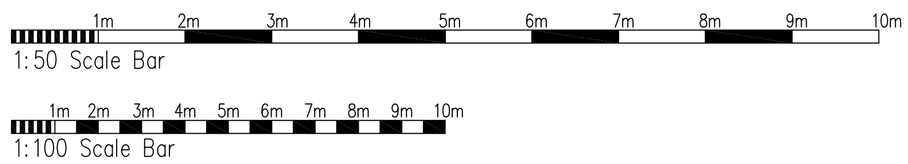

Proposed Single Storey Rear Extension, First Floor Side Extension and Internal Alterations at: 20a Windlesham Gardens, Shoreham-By-Sea.

rja Planning & Building Consultants Ltd.
1st Floor
10 High Street
Shoreham-By-Sea
West Sussex BN43 5DA
t: 01273 467297 mob: 07971 375739
e: rex@rjapbc.co.uk web: www.rjapbc.co.uk

Chartered Institute of Architectural Technologists

PROJECT: 20a Windlesham Gardens, Shoreham-By-Sea
DRAWING TITLE: Existing Floor Plans & Elevations
CLIENT: Mr & Mrs S. Duance
DWG NO: 18716-02
REVISION:
SCALE: 1:50, 1:100 @ A1
DATE: 21.11.18
DRAWN: rex