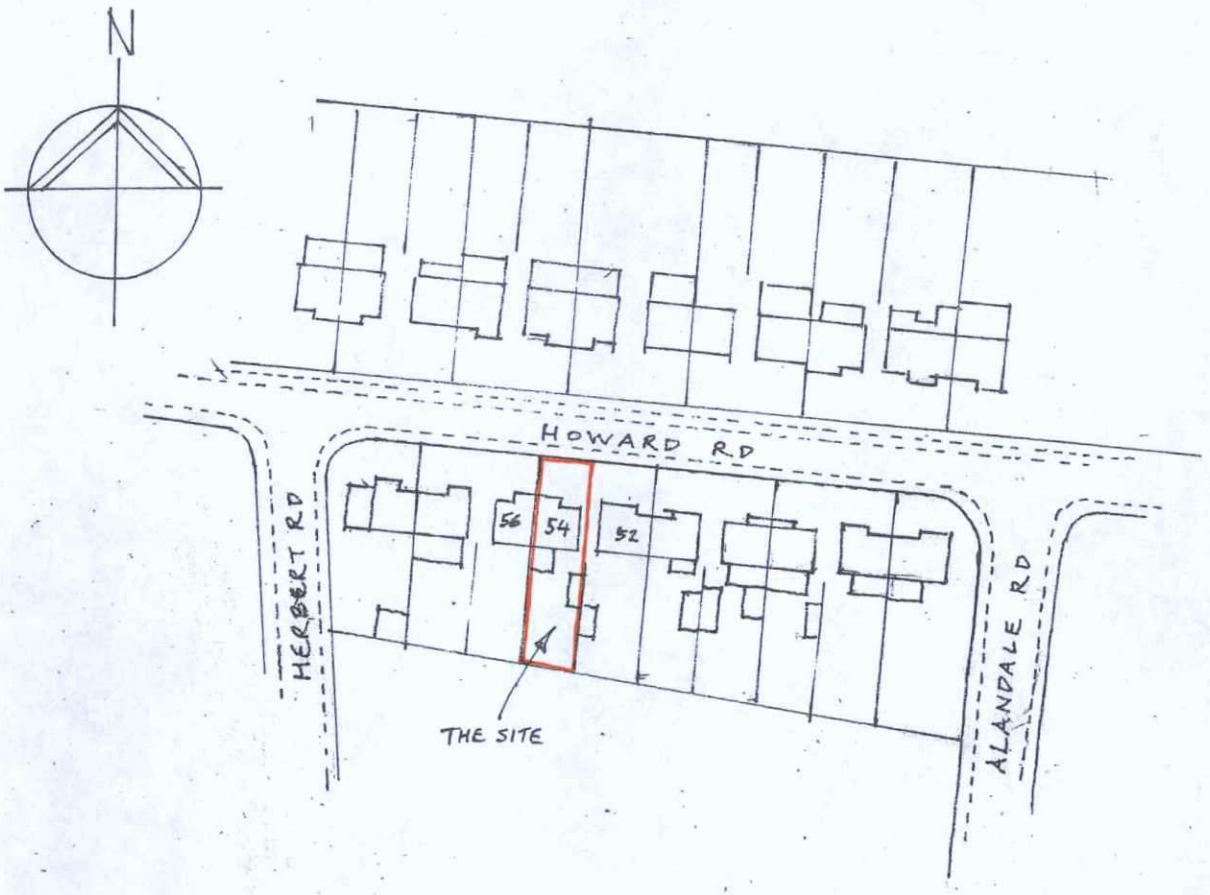


LOCATION PLAN 1:1250

ADUR & WORTHING PLANNING SERVICES	
PLAN	AWDM/1337/13
DATE VALID	22 OCT 2013

DATE Oct 2013	54 HOWARD ROAD LANCING BN15 0LP	M.J.J. TANNER SOUTH HAMBYE 16 NORTH LANE EAST PRESTON WEST SUSSEX BN16 1DA TEL/FAX: 01903 774211
SCALE 1:1250		
DRG No 898 - Sk1		