22 Buckingham Road, Shoreham, BN43 5UB

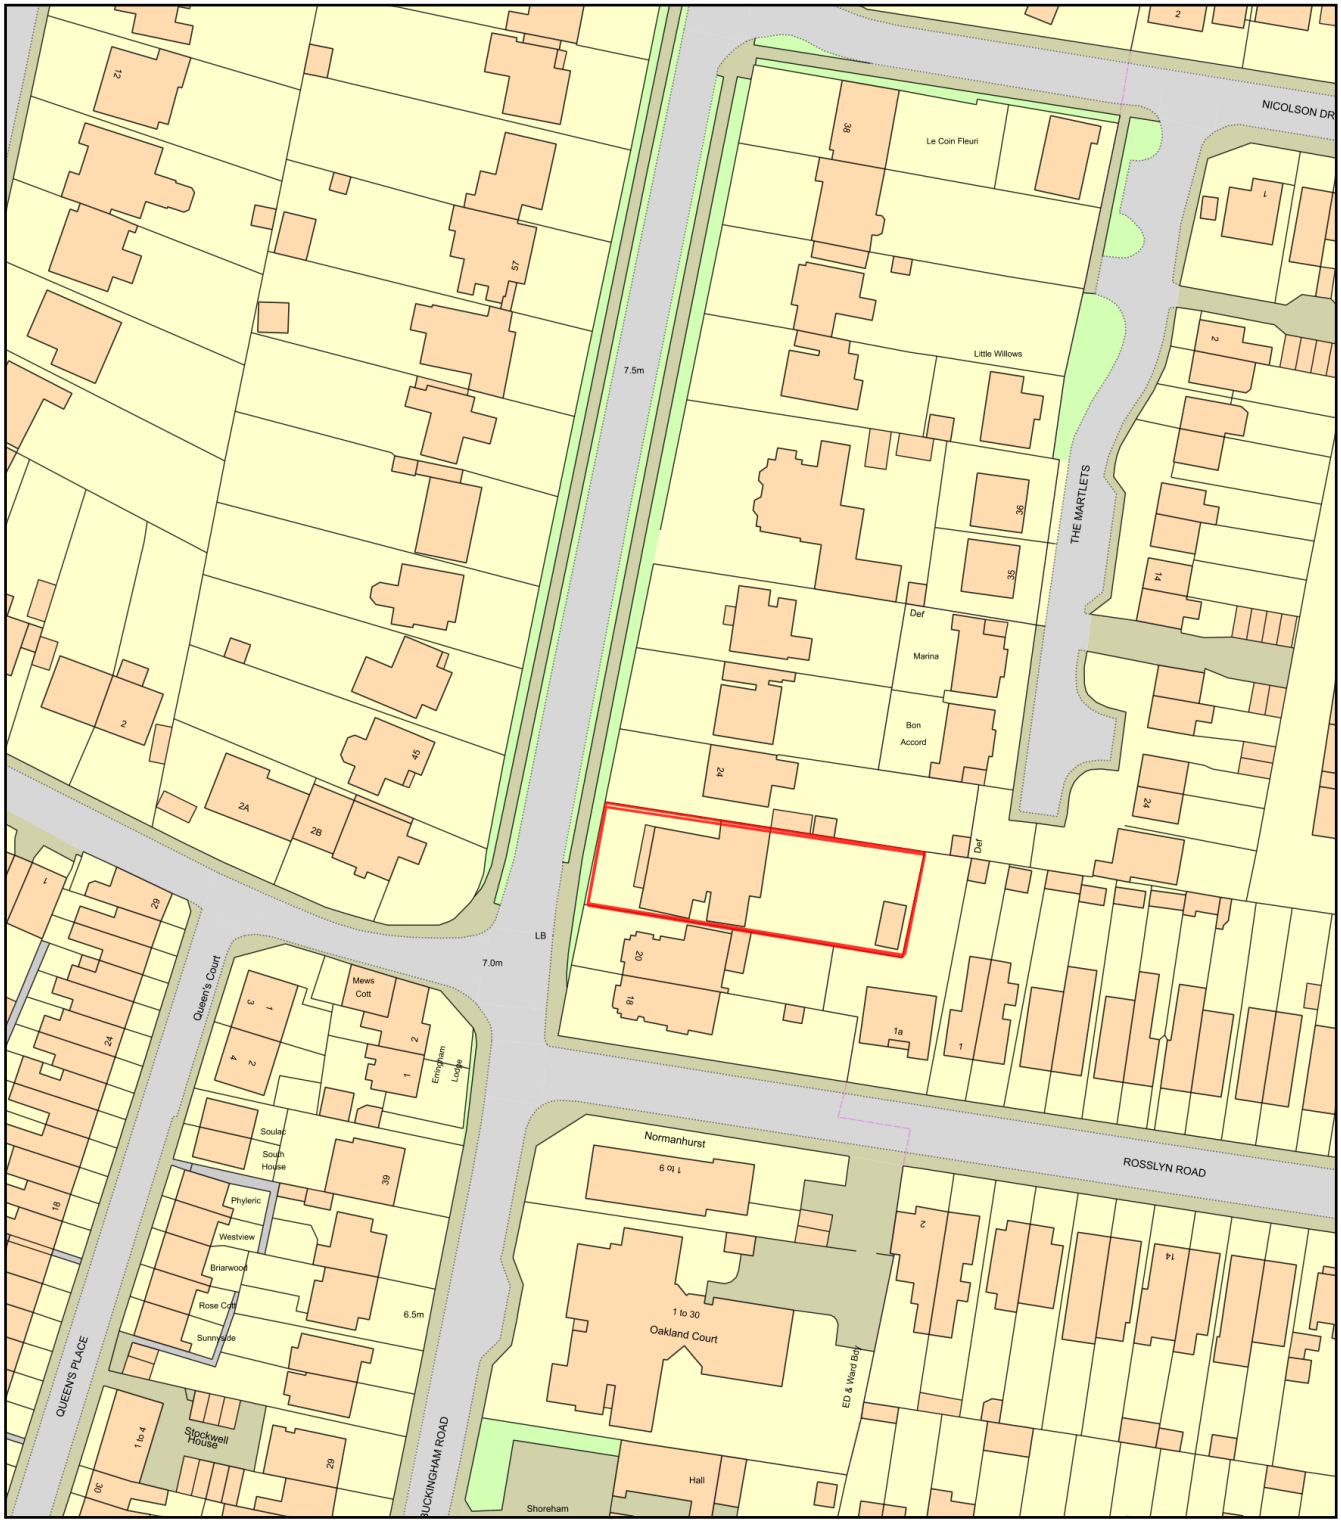

0 50

Metres

N

ReQuestaPlan

Plan Produced for:	Site Location Plan 1:1250
Date Produced:	23 May 2022
Plan Reference Number:	TQRQM22143144639572
Scale:	1:1250 @ A4

© Crown copyright and database rights 2021 OS 100042766