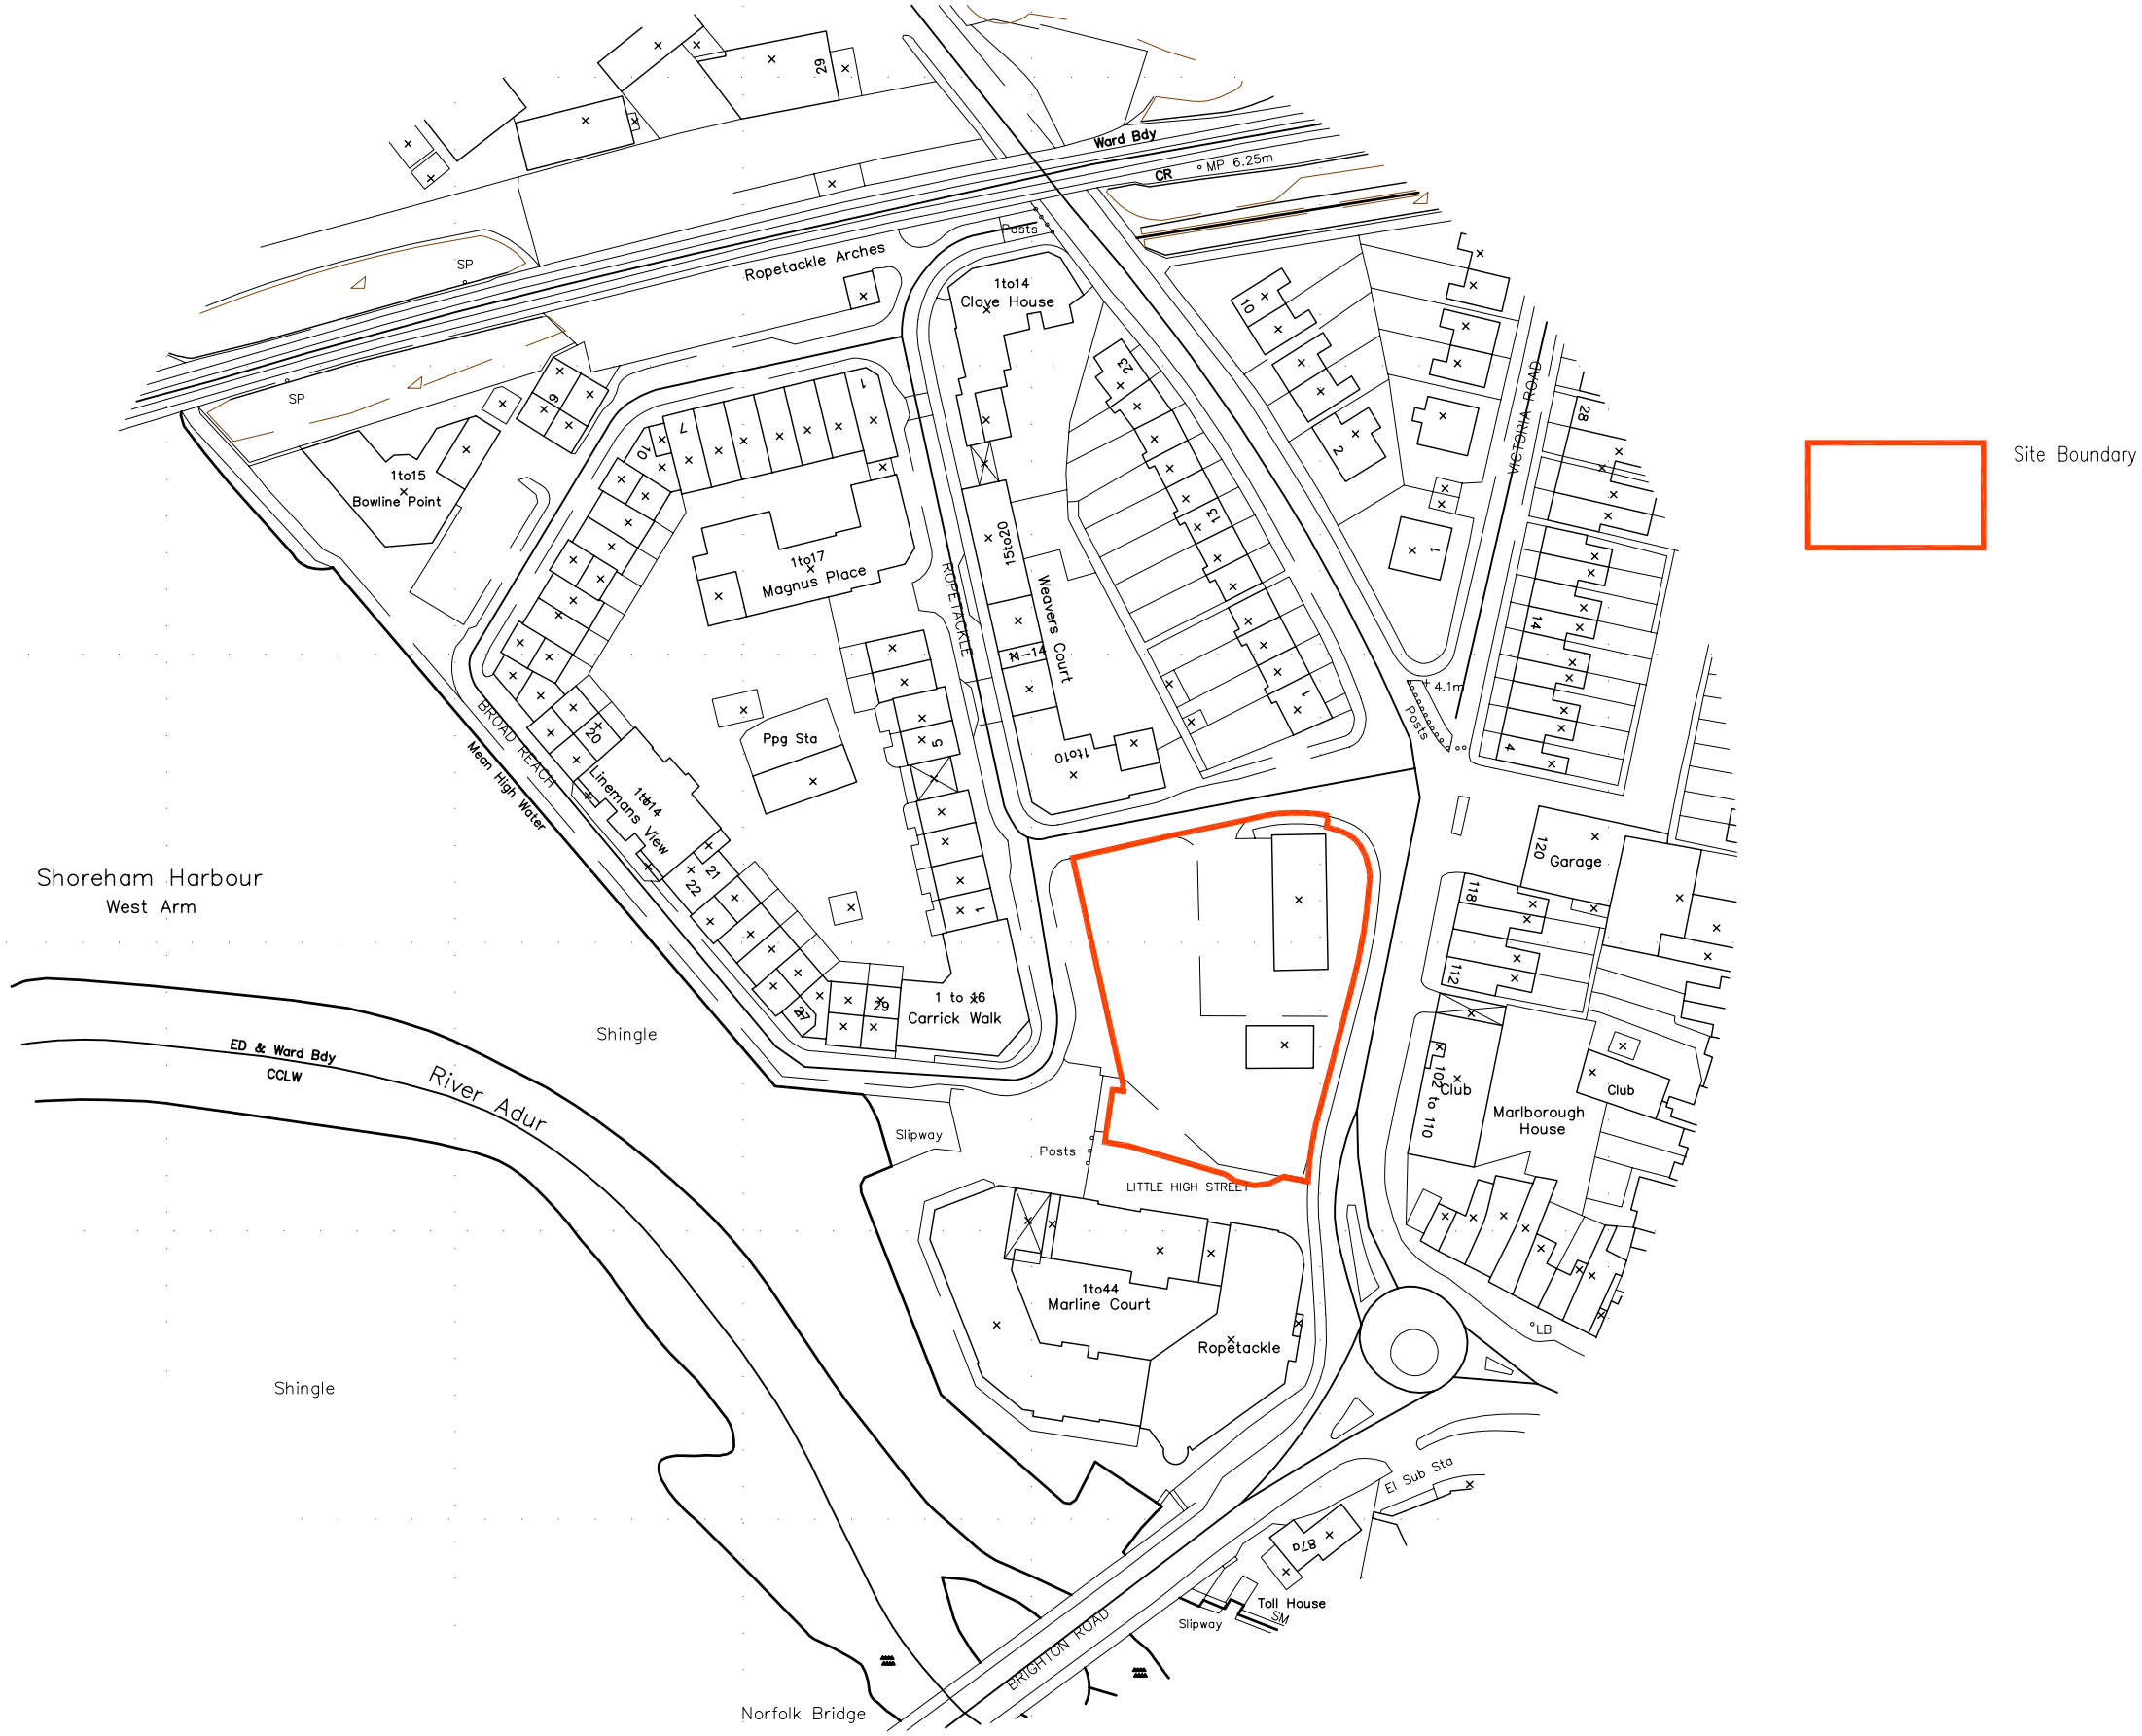

Offices
London
Surbiton
Basingstoke
Milton Keynes
Dublin
Cork
Warsaw
Shanghai

Architecture
Planning
Urban Design
Engineering
Landscape
Interiors

32 Victoria Road,
Surbiton, Surrey,
KT6 4JT

020 8399 5188
Fax: 020 8399 3863

info@prc-group.com
www.prc-group.com

Revisions:	By:	Date:
A. General update	GF	11.07
B. Site boundary highlighted.	DD	02.08

© Figured dimensions only are to be used. All dimensions to be checked onsite. Differences between drawings and between drawings and specification or bills of quantites to be reported to the PRC Group. The copyright of the drawings and designs contained therein remains vested in the PRC Group

G:\6222 Ropetackle Block B & C\2_Planning\Models\10_100 location plan 1-1250.dwg

Client:	BERKELEY HOMES
Project:	ROPETACKLE BLOCKS B AND C
Drawing Title:	Location Plan

Scale @ A3:	Project Co-Ordinator:	Date:
1:1250	GF	02/08
Job No:	Stage:	Drawing No:	Rev:
6222	PL	10-100	B

Construction ☐ Preliminary ☐ Information ☐
Approval ■ Tender ☐

PRC Group incorporating GDA and MCL