

BASEMENT PLAN 1:200

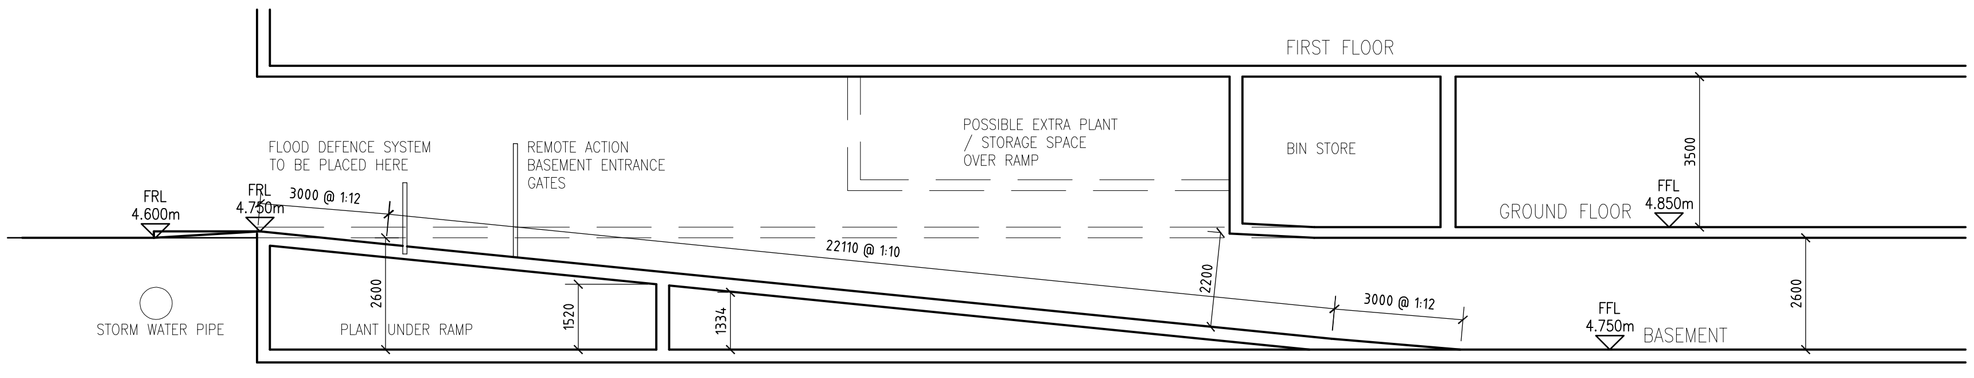

SCHEMATIC SECTION A-A 1:100

Figured dimensions only are to be used. All dimensions to be checked onsite. Differences between drawings and between drawings and specification or bills of quantites to be reported to the PRC Group.

© The copyright of the drawings and designs contained therein remains vested in the PRC Group

Revisions:	By:	Date:
A. General update	GF	11/07
B. Lift shaft omitted.	DD	12/07

N

Client:
BERKELEY HOMES

Project:
ROPETACKLE
BLOCKS B AND C

BASEMENT PLAN

Scale @ A1:	Project Co-Ordinator:	Date:
1:200	GF	12/07

Job No:	Stage:	Drawing No:	Rev:
6222	PL	13-100	B

Issue Status:

Construction ☐ Preliminary ☐
Information ☐ Approval ☒
Tender ☐

PRC
32 Victoria Road, Surbiton, Surrey, KT6 4JT
020 8399 5188
Fax: 020 8399 3863
info@prc-group.com
www.prc-group.com

Architecture
Planning
Urban Design
Engineering
Landscape
Interiors

Offices
London
Surbiton
Basingstoke
Milton Keynes
Dublin
Cork
Warsaw
Shanghai

PRC Group incorporating GDA and MCL

G:\6222 Ropetackle Block B & C\2_Planning\Models\6222_PB00.dwg