

EXISTING SITE CROSS SECTION

Scale 1:100

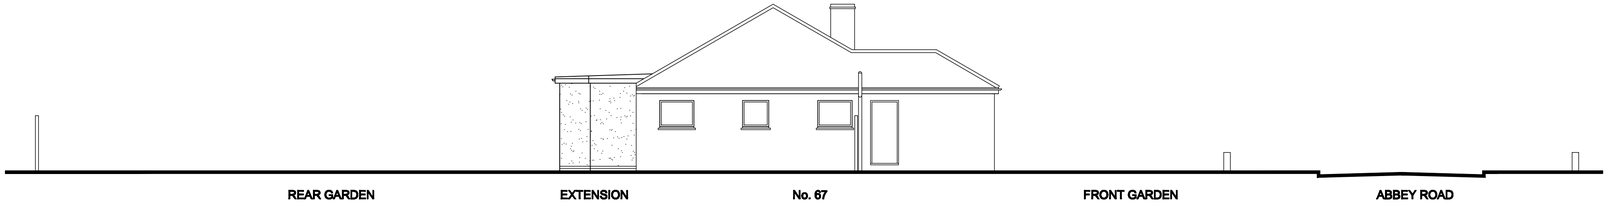

PROPOSED SITE CROSS SECTION

Scale 1:100

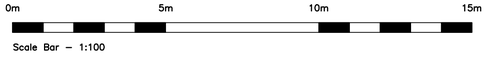

No dimensions to be scaled from drawing except for planning purposes.

The contractor should check all dimensions on site.

It is the contractors responsibility to ensure compliance with Building Regulations.

C.D.M. Regs. 2015. The Client is advised of his responsibilities to appoint a Planning Supervisor under these Regs. All works to comply with the C.D.M. Regs. 2015.

The Party Wall Act. 1996 The property owner is advised of the requirements of the Act, & the requirement to serve a Party Wall Notice on any adjoining owners as required under the act.

REVISIONS:

.

ADCS
Architectural Design
Computer Services

30 Foxley Lane
Worthing
West Sussex
BN13 3AD
Tel: 01903 260701
E-mail:
adcs@sky.com

Client

MR M. & MRS BIRDLE

Project

PROPOSED REAR EXTENSION
67 ABBEY ROAD
SOMPTING
WEST SUSSEX BN15 0AD

Drawing

EXISTING & PROPOSED SITE CROSS SECTIONS

Scale	Date	Drawn
1:100 @ A1	13.09.18	TP

Drawing No. — Revision

1391/P02