23 THE PLANTATION, WORTHING

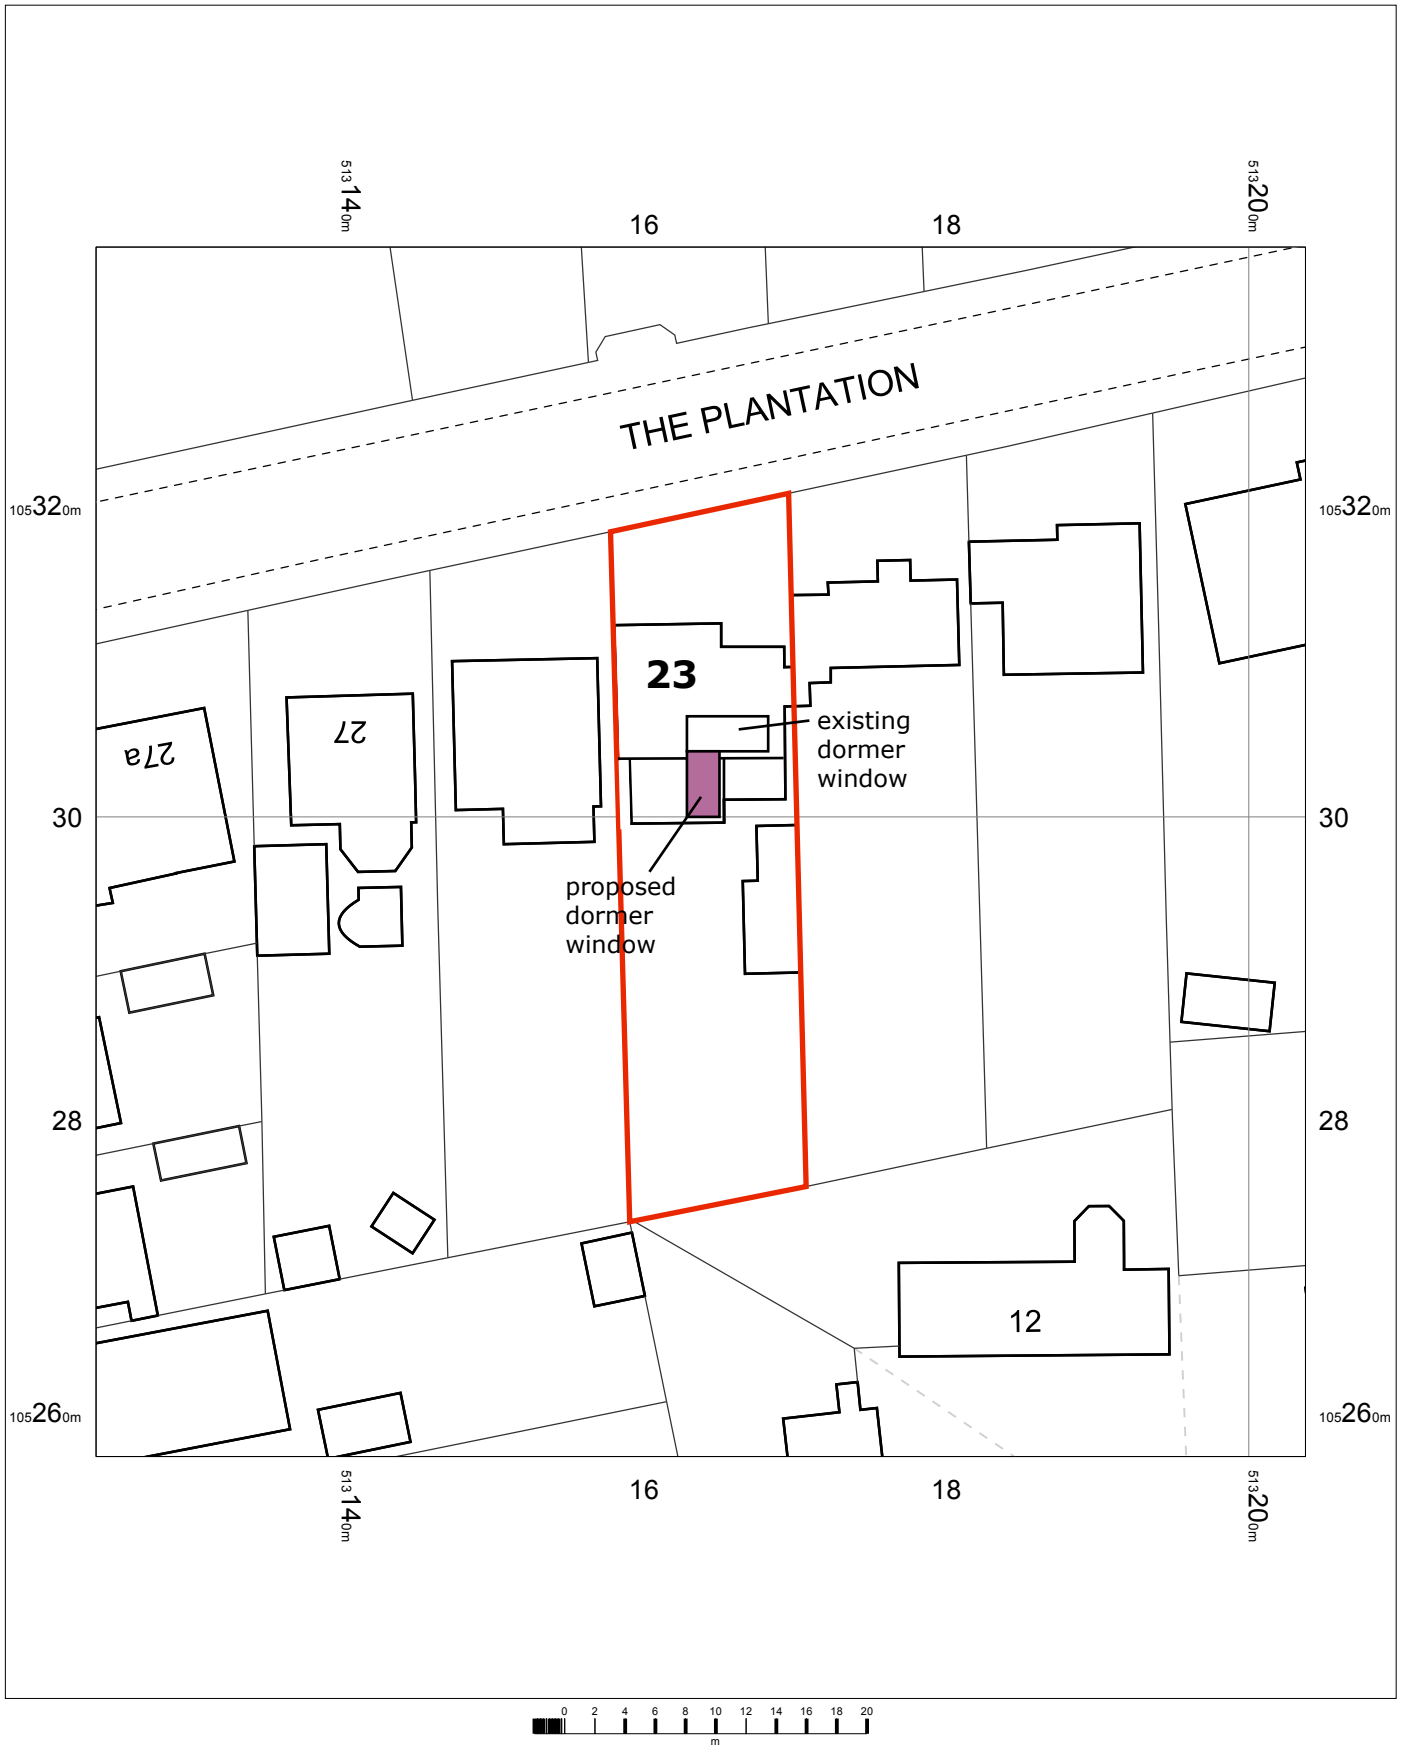

23 The Plantation,
Salvington,
Worthing,
West Sussex
BN13 2AA

OS MasterMap 1250/2500/10000 scale
Monday, July 28, 2025, ID: CM-01234354
www.centremapslive.co.uk

1:500 scale print at A4, Centre: 513164 E, 105298 N

©Crown Copyright Ordnance Survey. Licence no. AC0000849896

N

Wayne Gander MCIAT
Chartered Architectural Technologist
98 Durrington Lane, Worthing,
West Sussex BN13 2RQ
M 07808 887896
E waynegander08@gmail.com

CIAT
CHARTERED PRACTICE