Wayne Gander MCIAT
Architectural Technologist
98 Durrington Lane
Worthing
West Sussex BN13 2RQ
Tel. 01903 694817

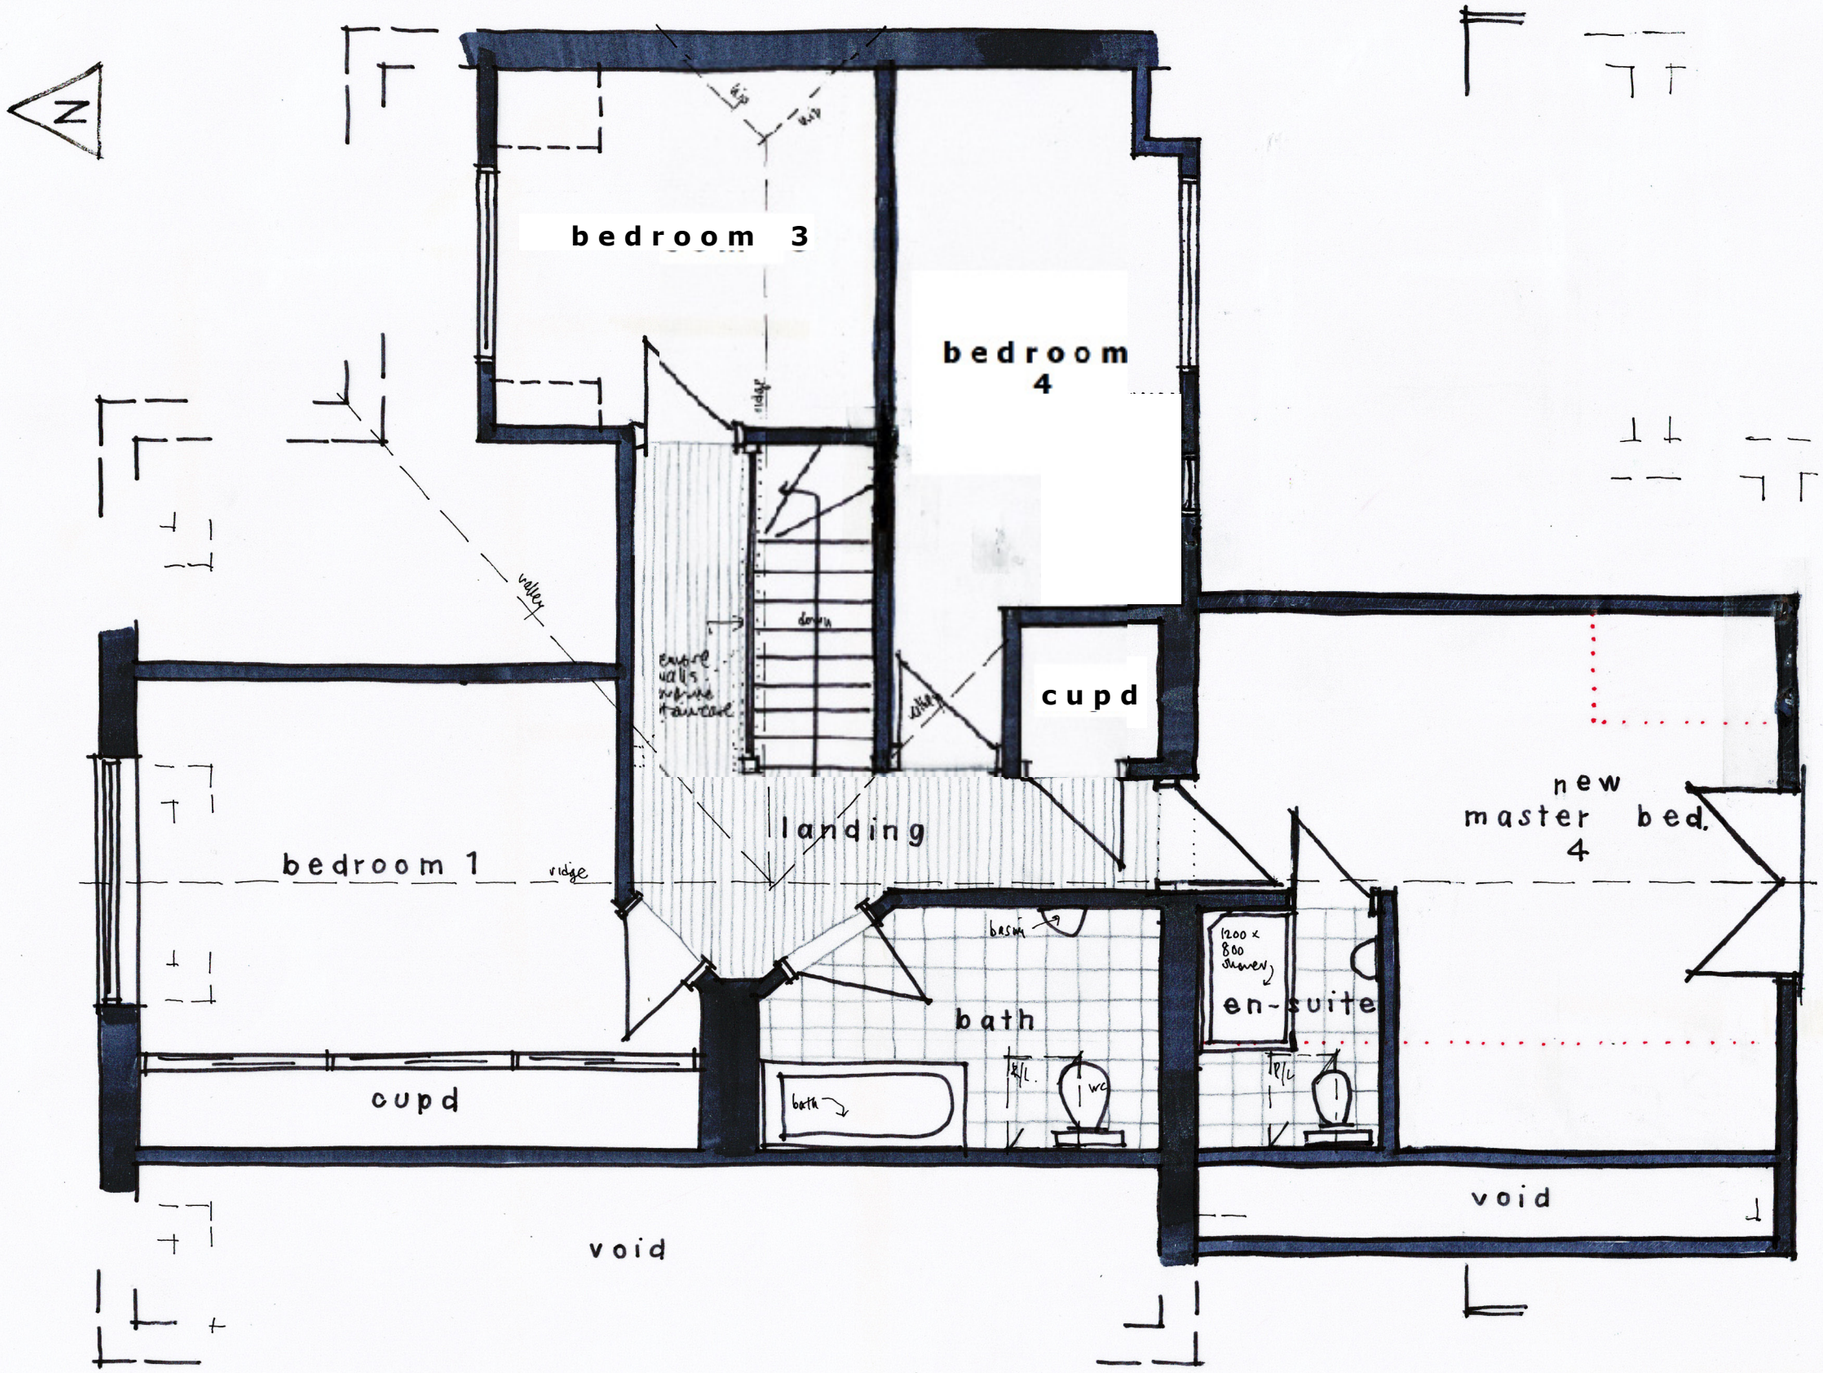

1st FLOOR PLAN 1:50 @ A3

0 1 2 3 4 5m
metres

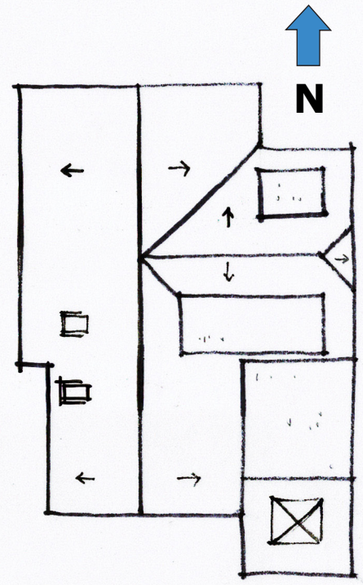

ROOF PLAN 1:200

Revision A north point added to roof plan 28/7/25

23 THE PLANTATION, WORTHING
Existing details 02 Rev A

March 2025