

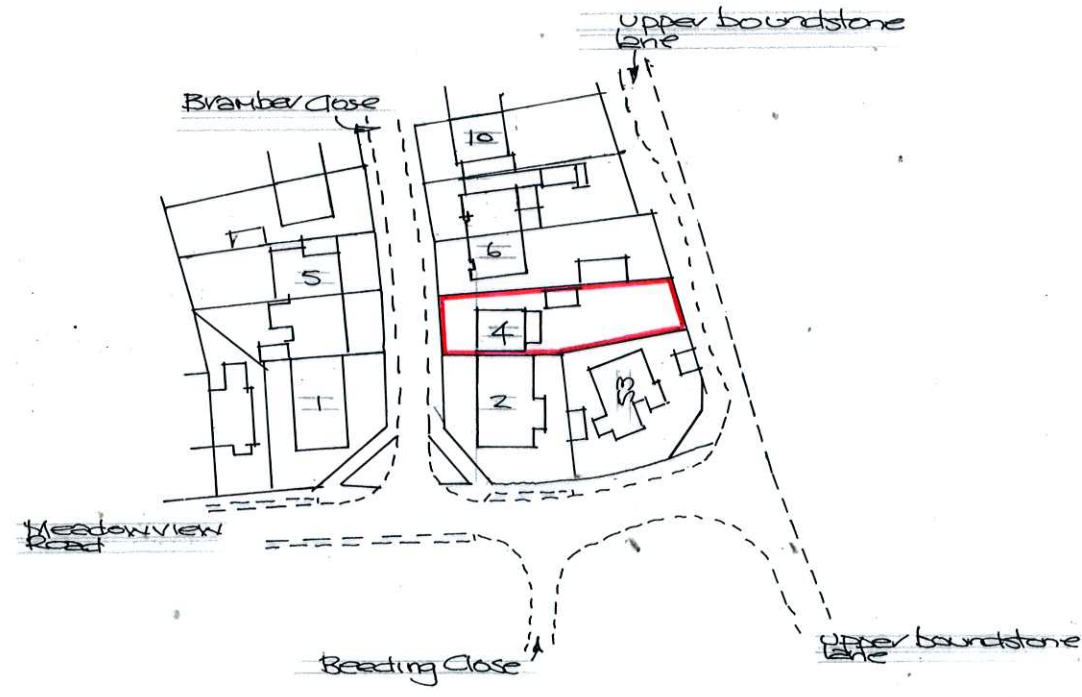


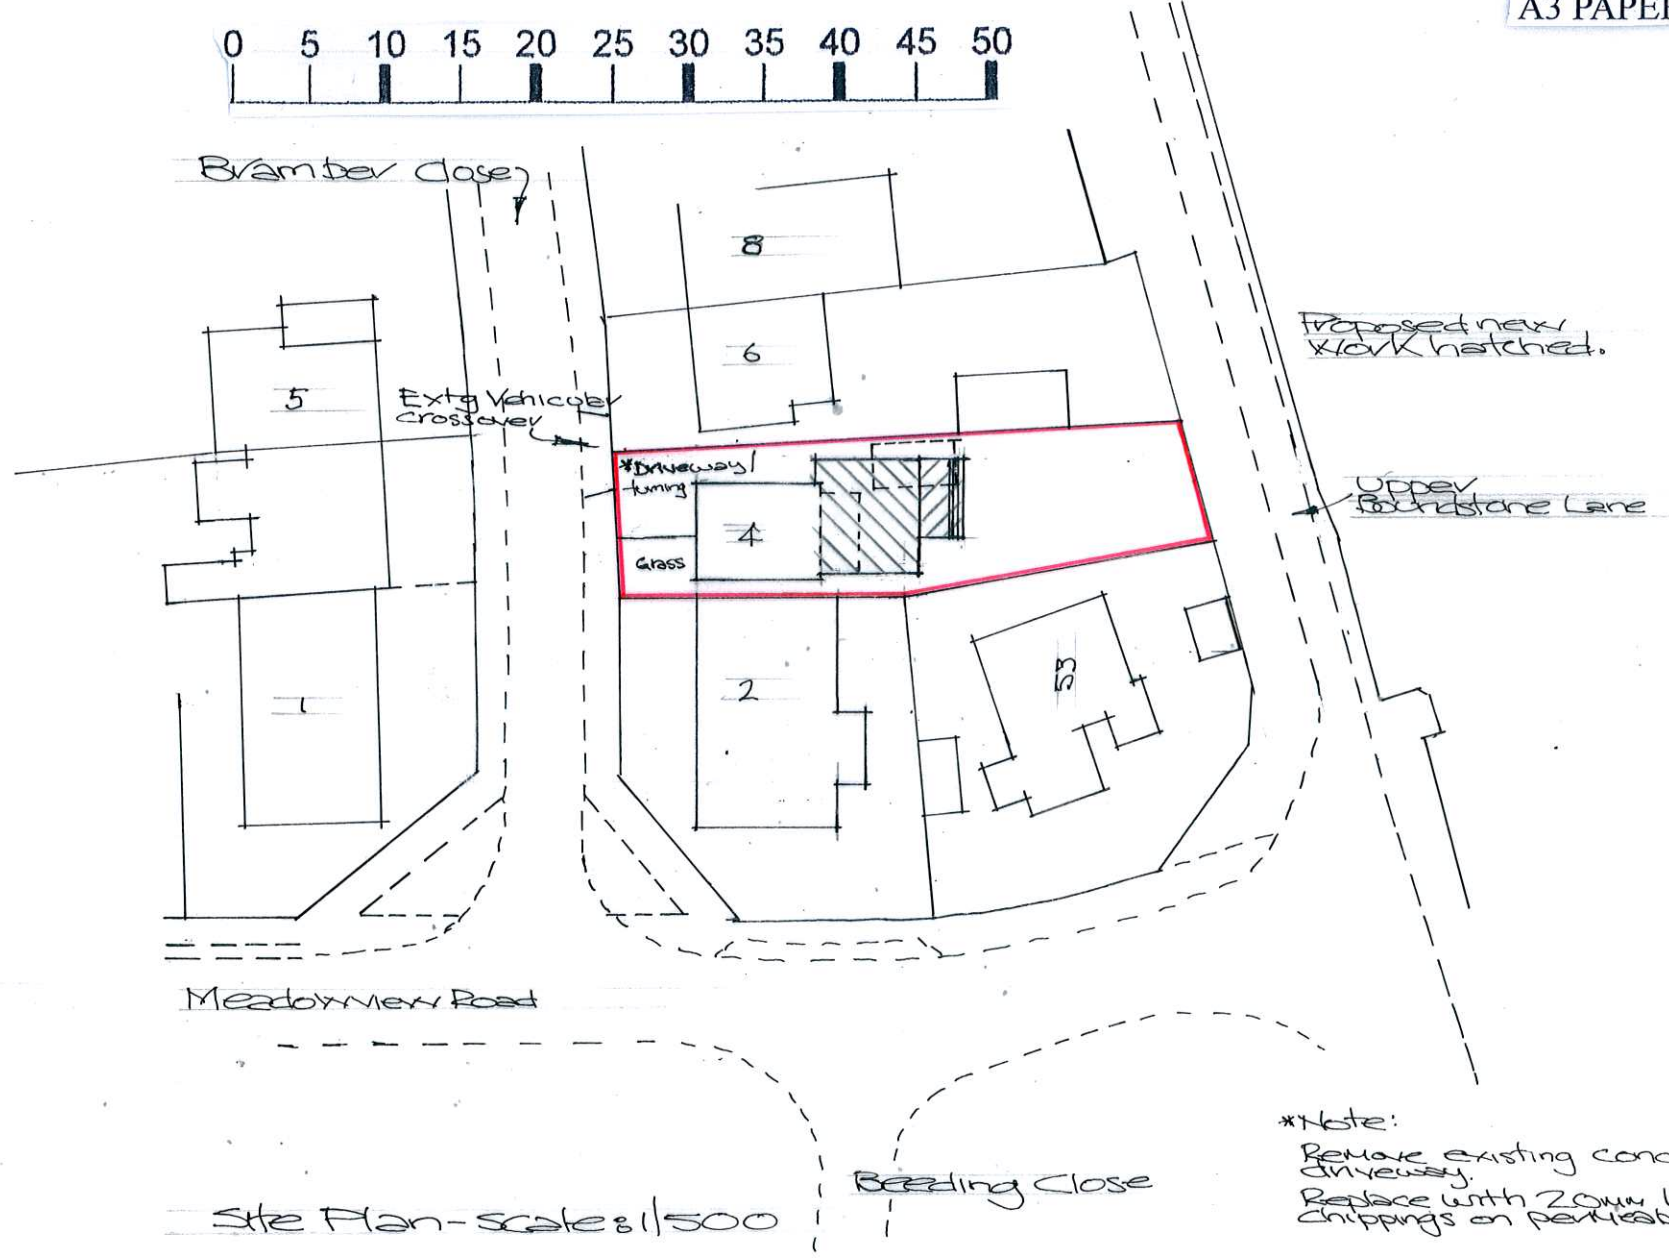


Location Plan - scale: 1/1250.


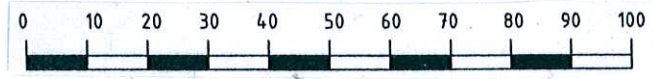


Site Plan - scale: 1/500

*Note:
Remove existing concrete driveway.
Replace with 20mm limestone chippings on portable sub base.

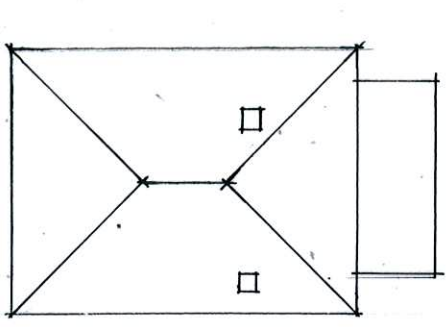

Existing Roof Plan - scale: 1/200

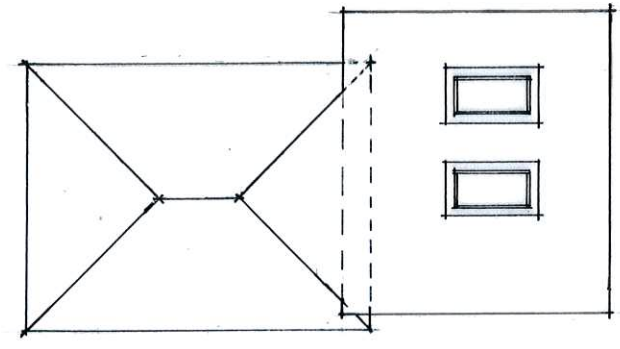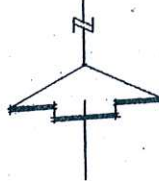

Proposed roof Plan - scale: 1/200

