


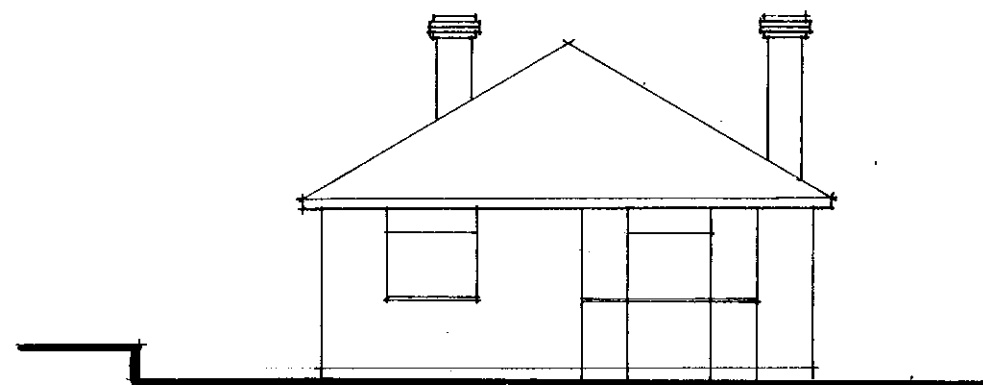


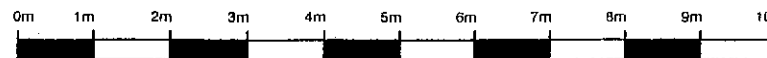


West Elevation

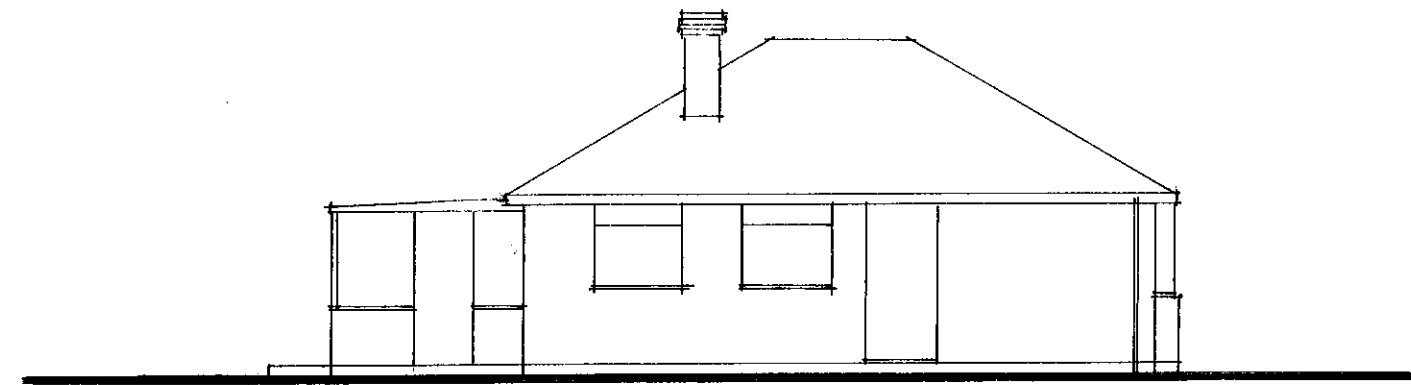

North Elevation

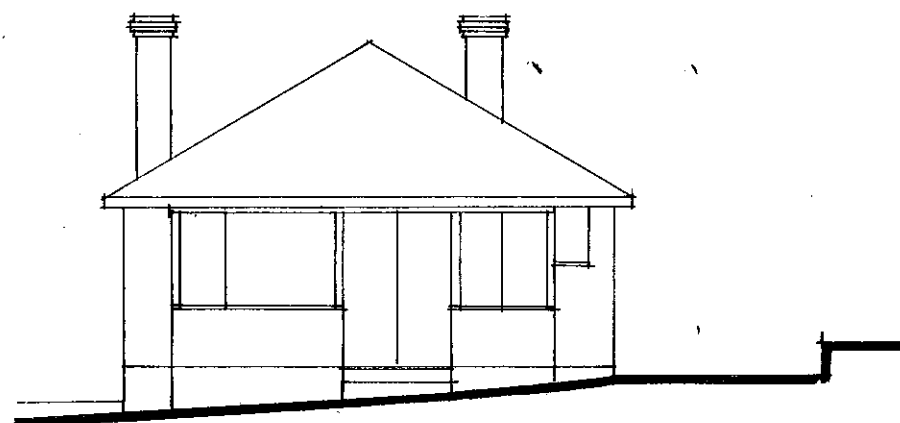

East Elevation

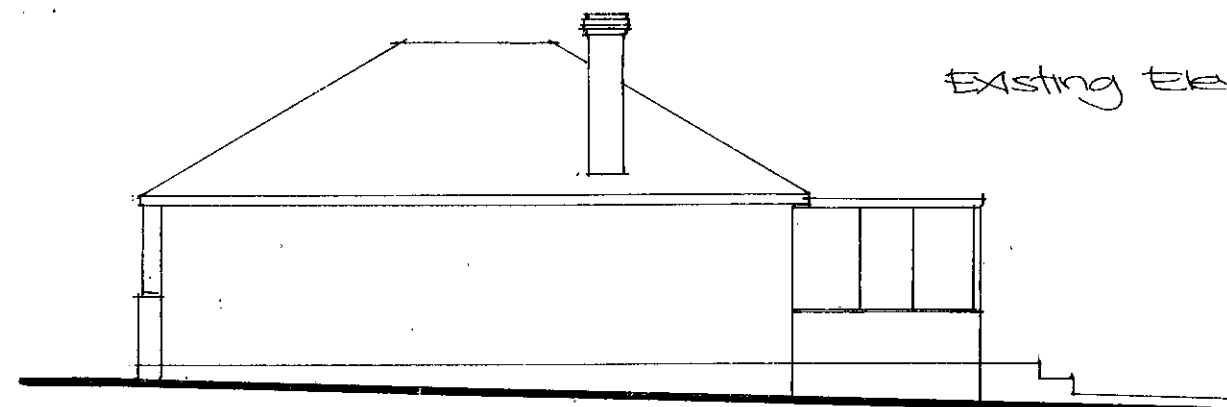

South Elevation

Existing Elevations - scale 1/100

Existing Ground Floor Plan
Scale 1/100

