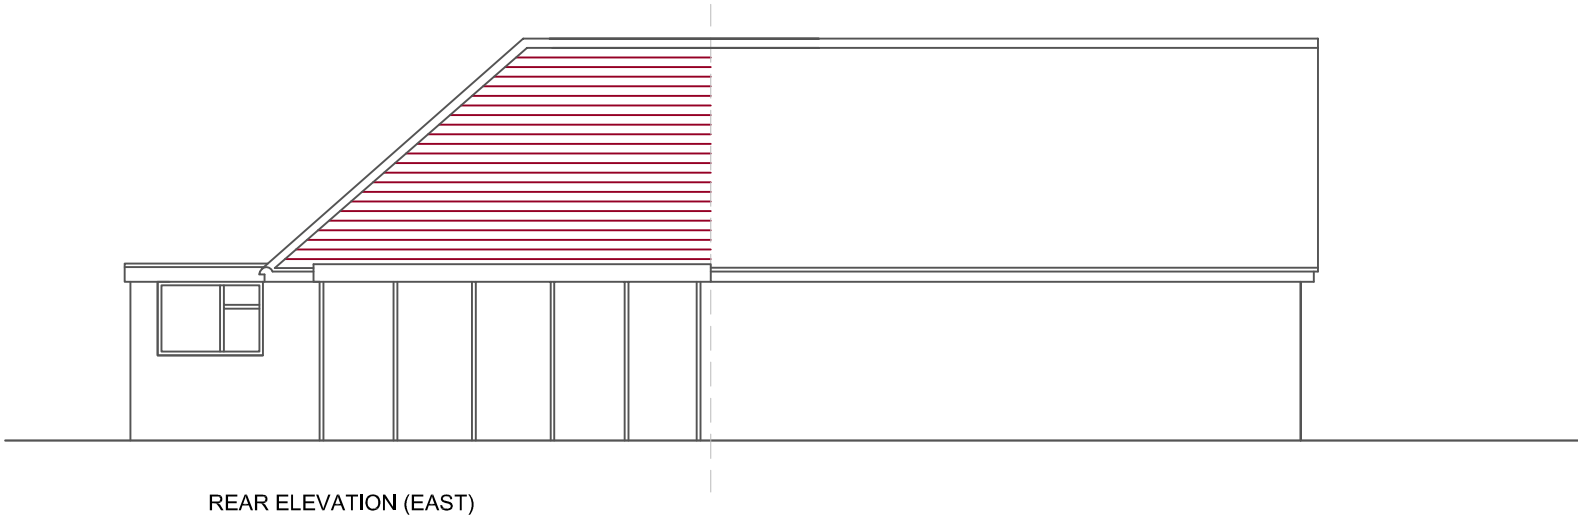
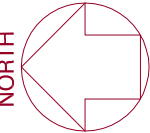


Client Name			LESLEY TURNER		
Address			96 WESTERN ROAD, SOMPTING BN15 9UB		
Drawing Title			PROPOSED ELEVATIONS		
Drawing Number		Stage	Date		
LT 21		PLANNING	02.05.26		
Scale		Paper	Rev		
1:100		A3	-		