


WESTERN ROAD

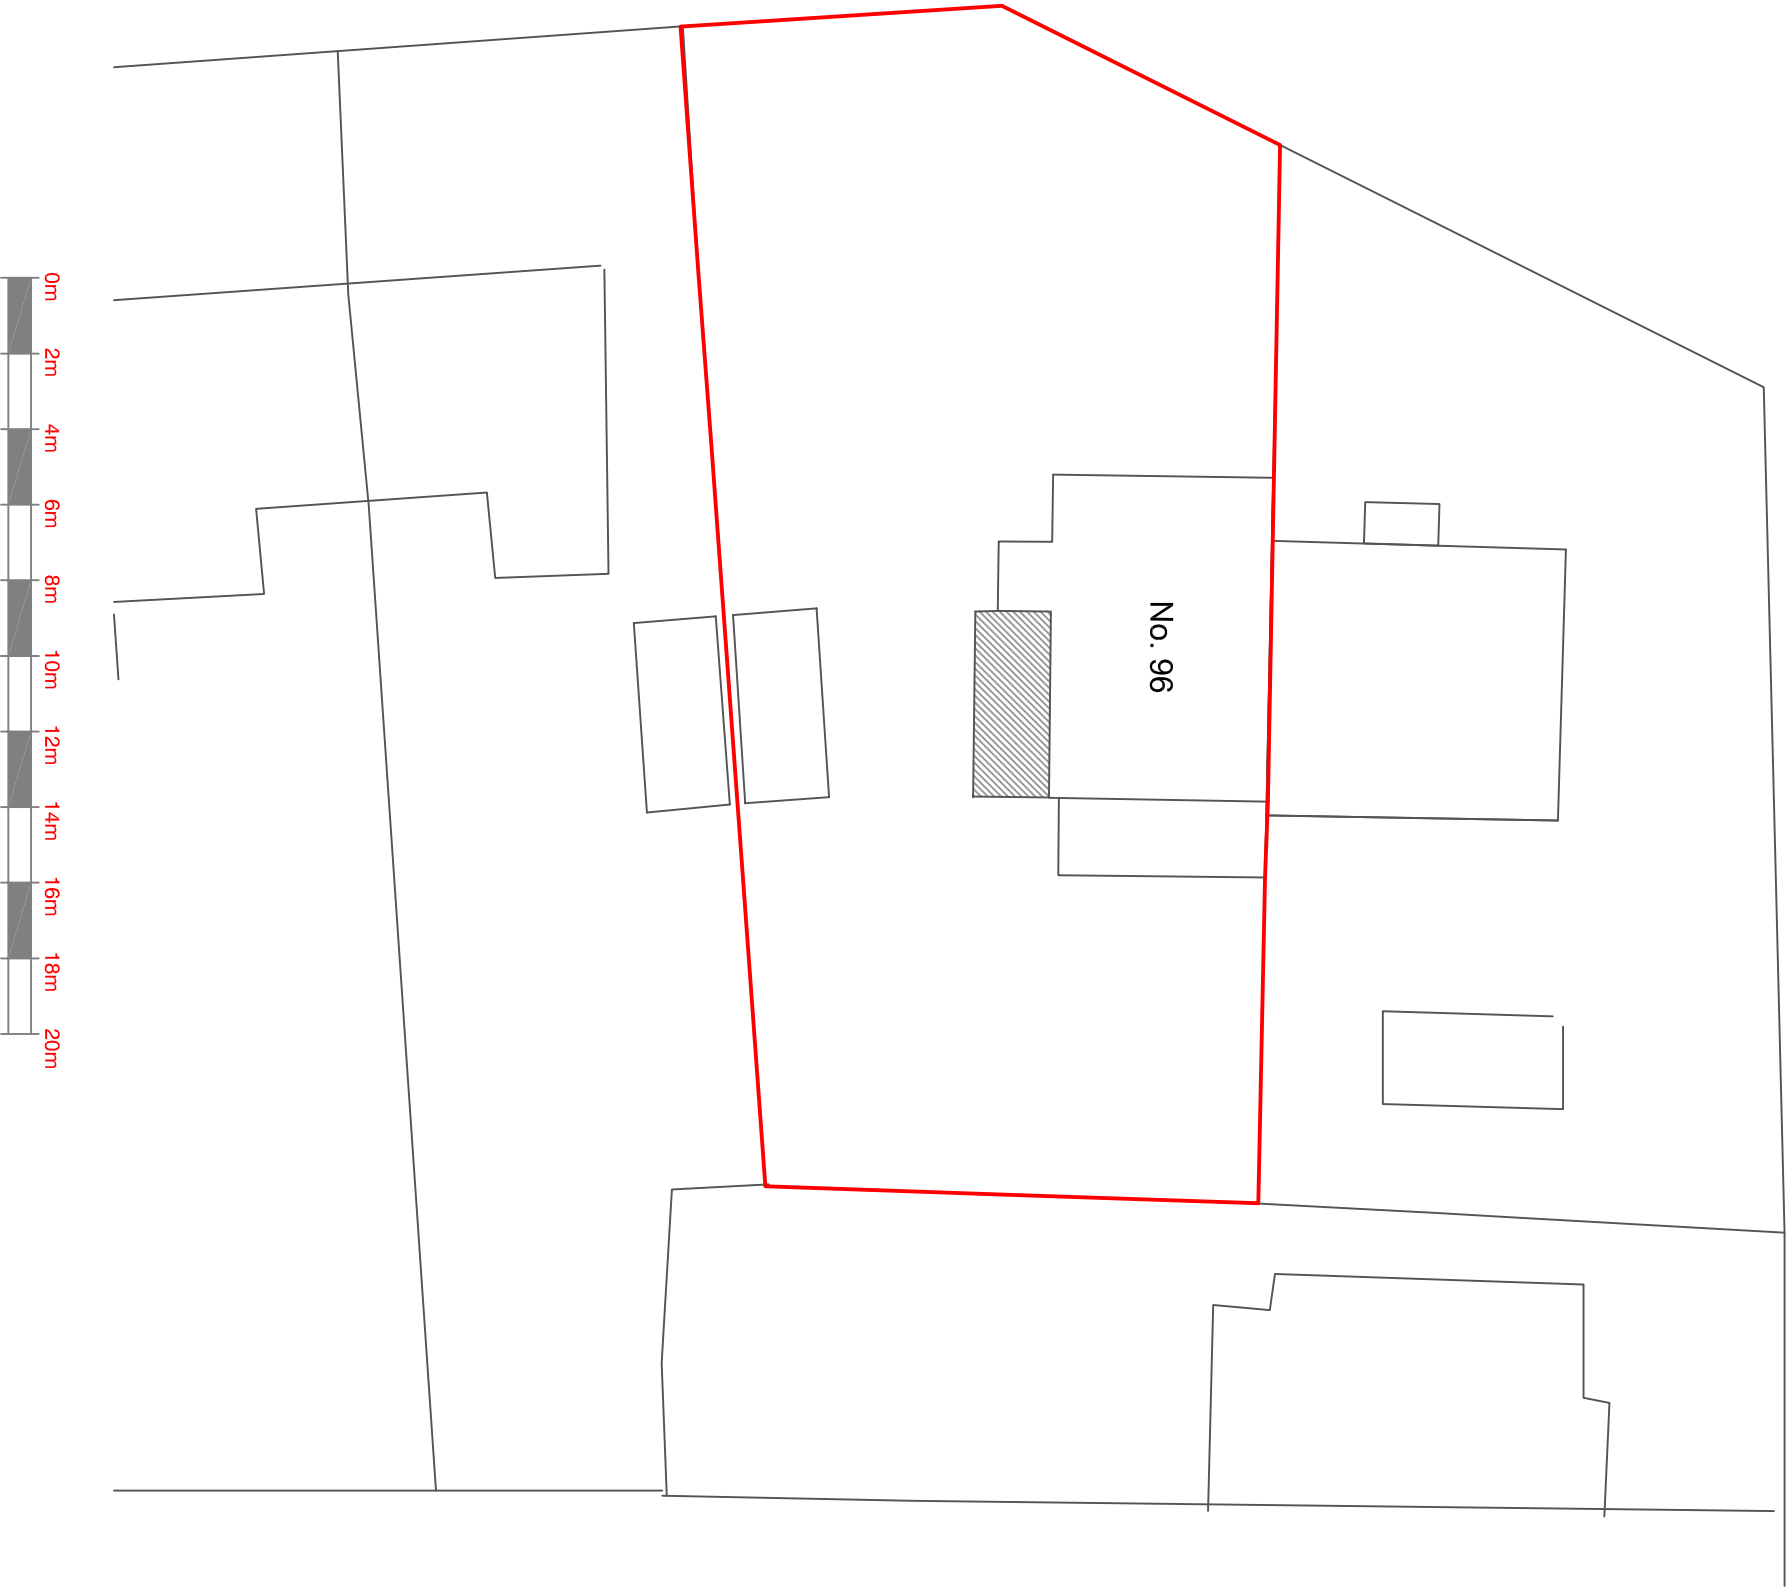

Client Name		LESLEY TURNER	
Address		96 WESTERN ROAD, SOMPTING SUSSEX BN15 9UB	
Drawing Title			
SITE BLOCK PLAN			
Drawing Number		Stage	
LT 02		PLANNING	
Scale		Date	
1:200		12.07.26	
Paper		Rev	
A3		A	