DO NOT SCALE FROM THIS DRAWING

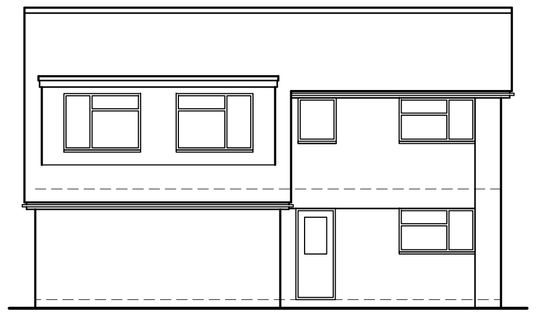

Existing East Elevation

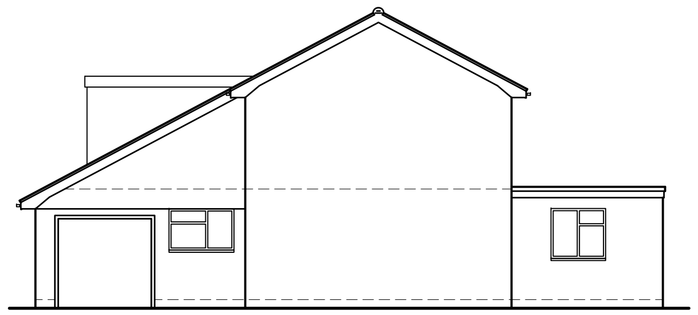

Existing North Elevation

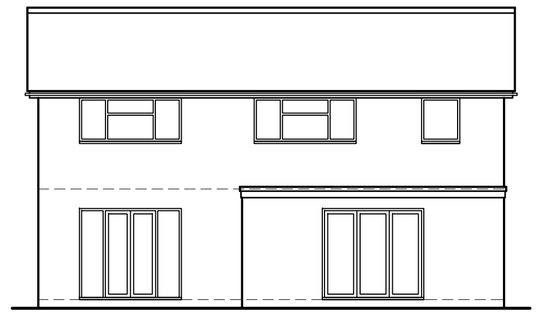

Existing West Elevation

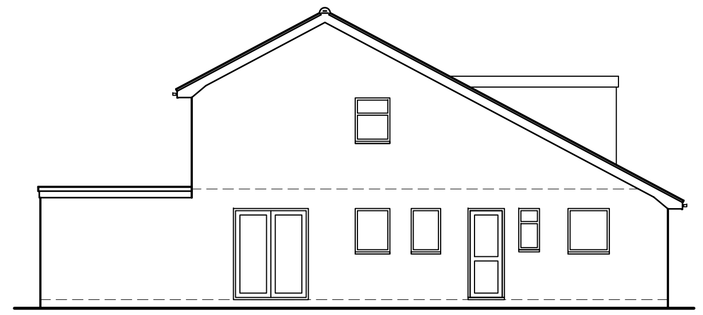

Existing South Elevation

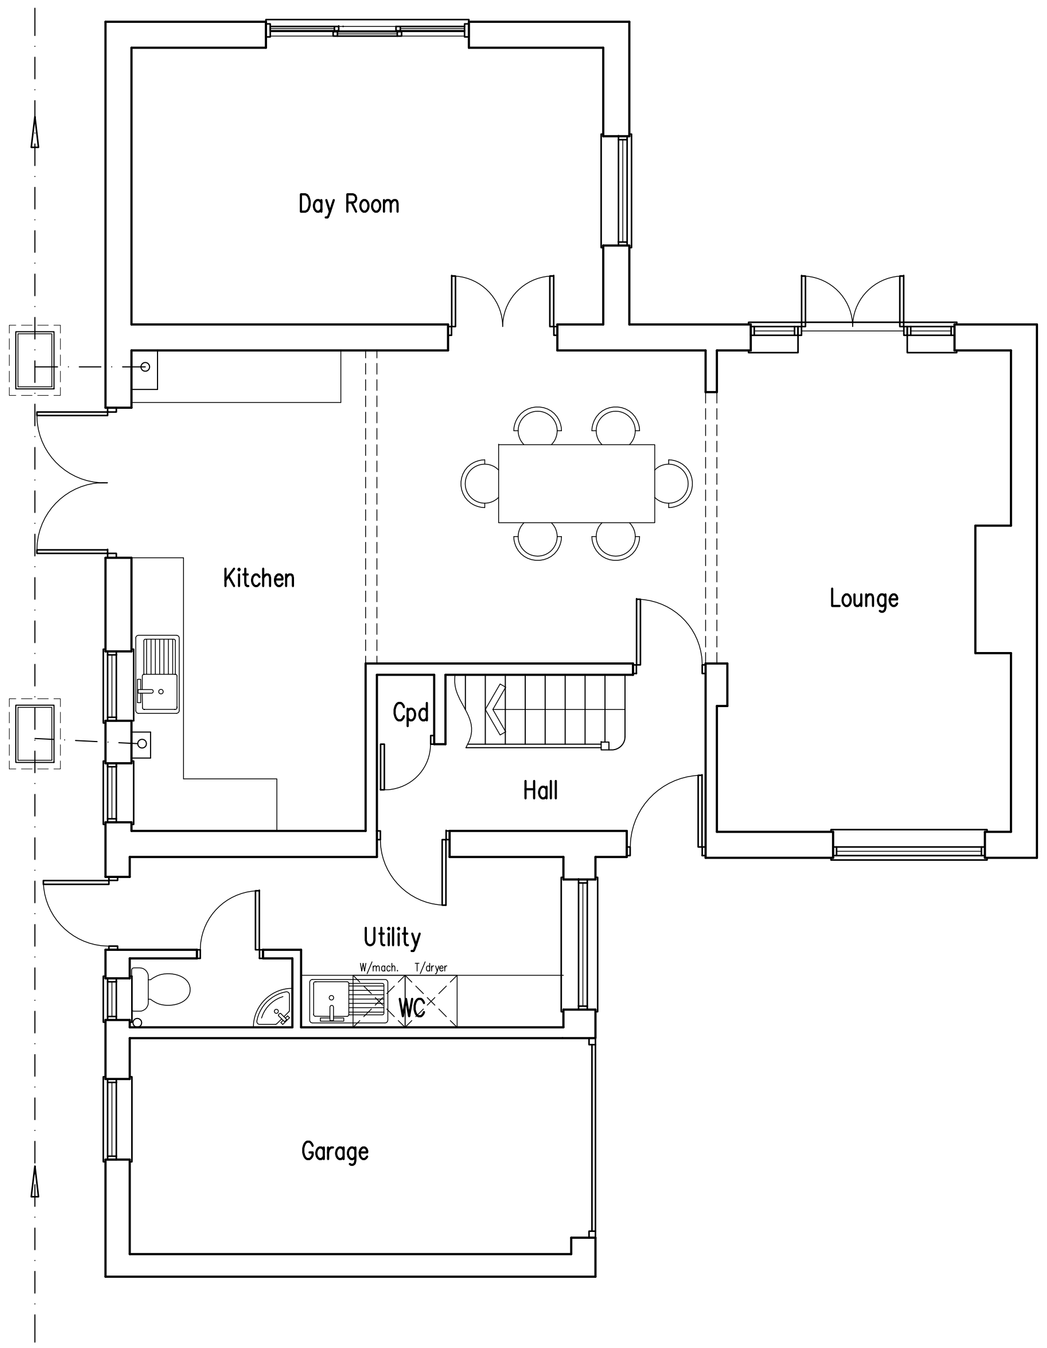

Existing Ground Floor Plan

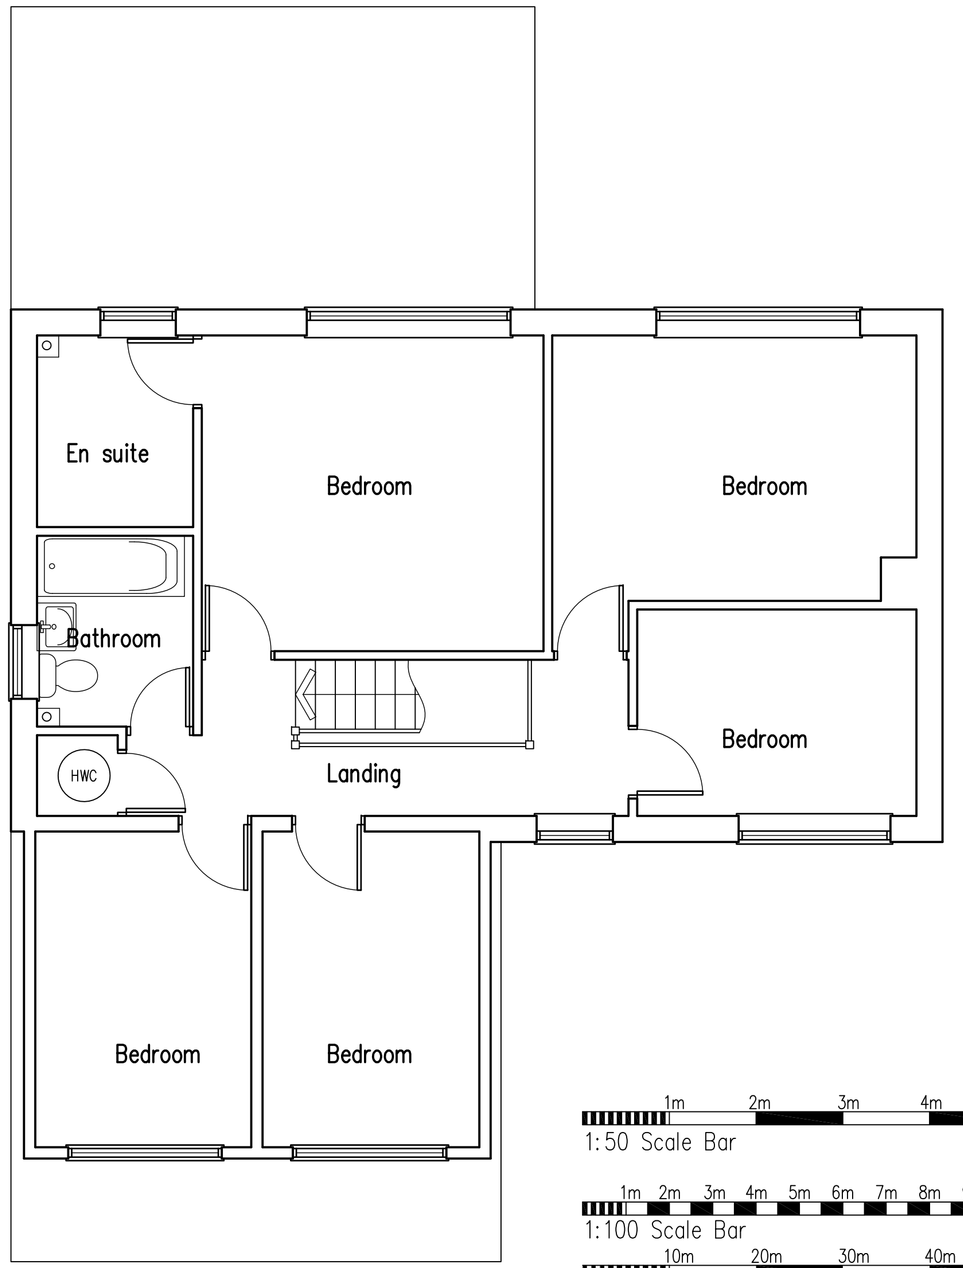

Existing First Floor Plan

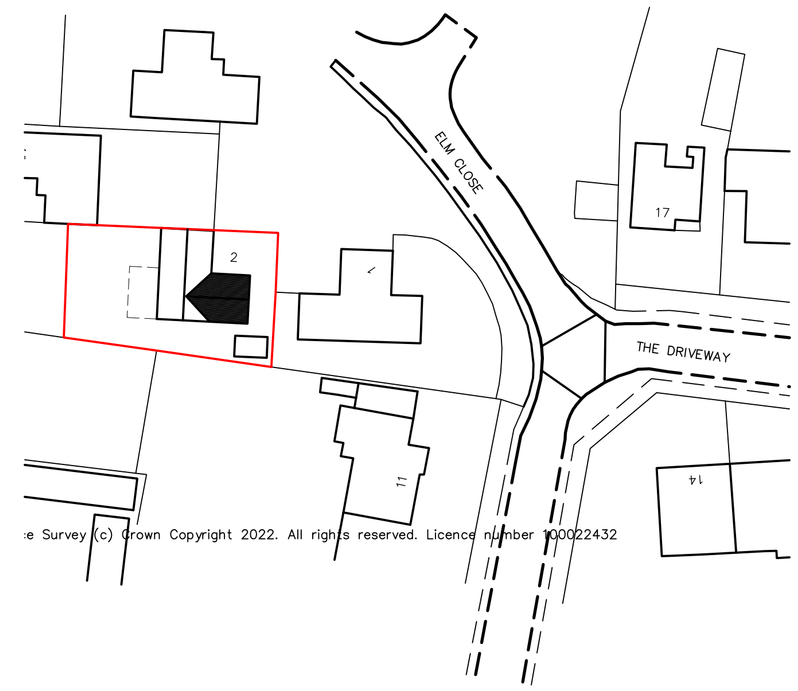

Block Plan 1:500

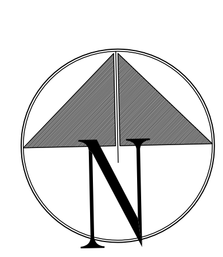

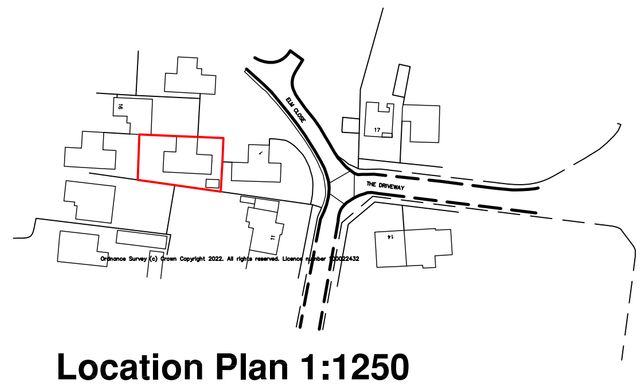

Location Plan 1:1250

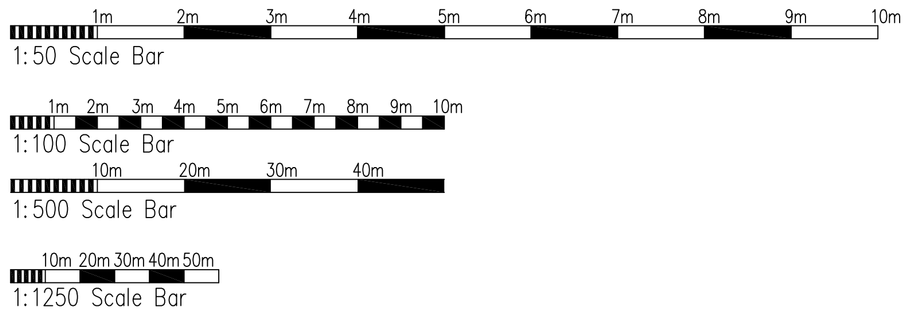

Proposed First Floor Extension & Conversion Of The Garage To Create A Habitable Room

rja Planning & Building Consultants Ltd.
1st Floor
10 High Street
Shoreham-By-Sea
West Sussex BN43 5DA
t: 01273 467297 mob: 07971 375739
e: rex@rjapbc.co.uk web: www.rjapbc.co.uk

Chartered Institute of Architectural Technologists

PROJECT: 2 Elm Close, Shoreham-By-Sea, West Sussex

DRAWING TITLE: Existing Floor Plans & Elevations

CLIENT: Mr & Mrs P. Methold

DWG NO: 22886-01

REVISION:

SCALE: 1:50, 1:100, 1:500, 1:1250 @ A1

DATE: 28.03.22

DRAWN: rex