DO NOT SCALE FROM THIS DRAWING

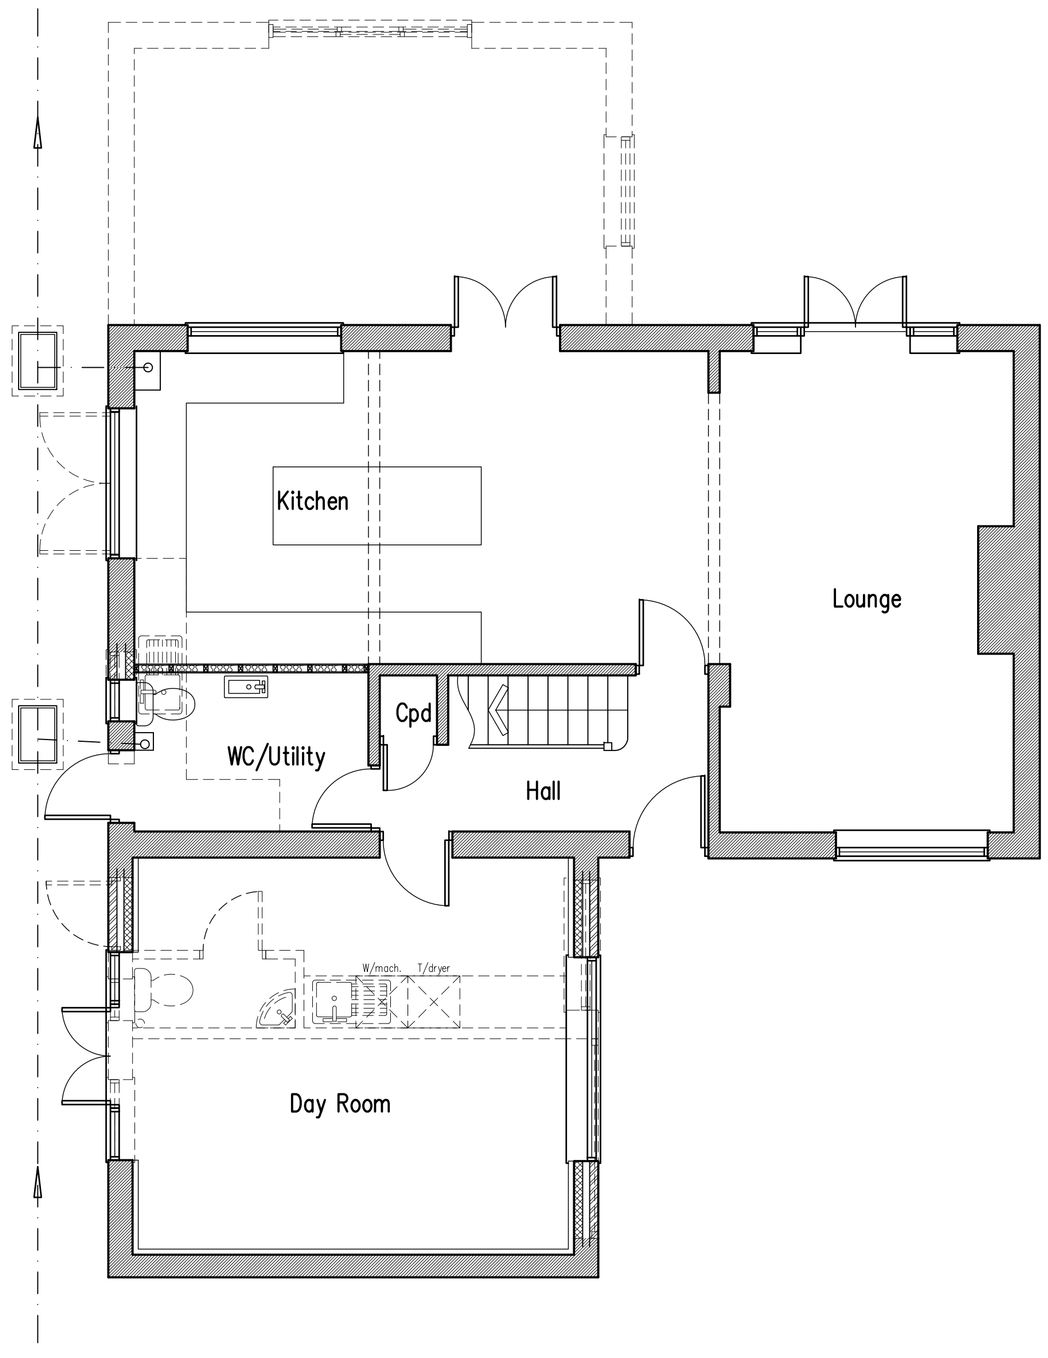

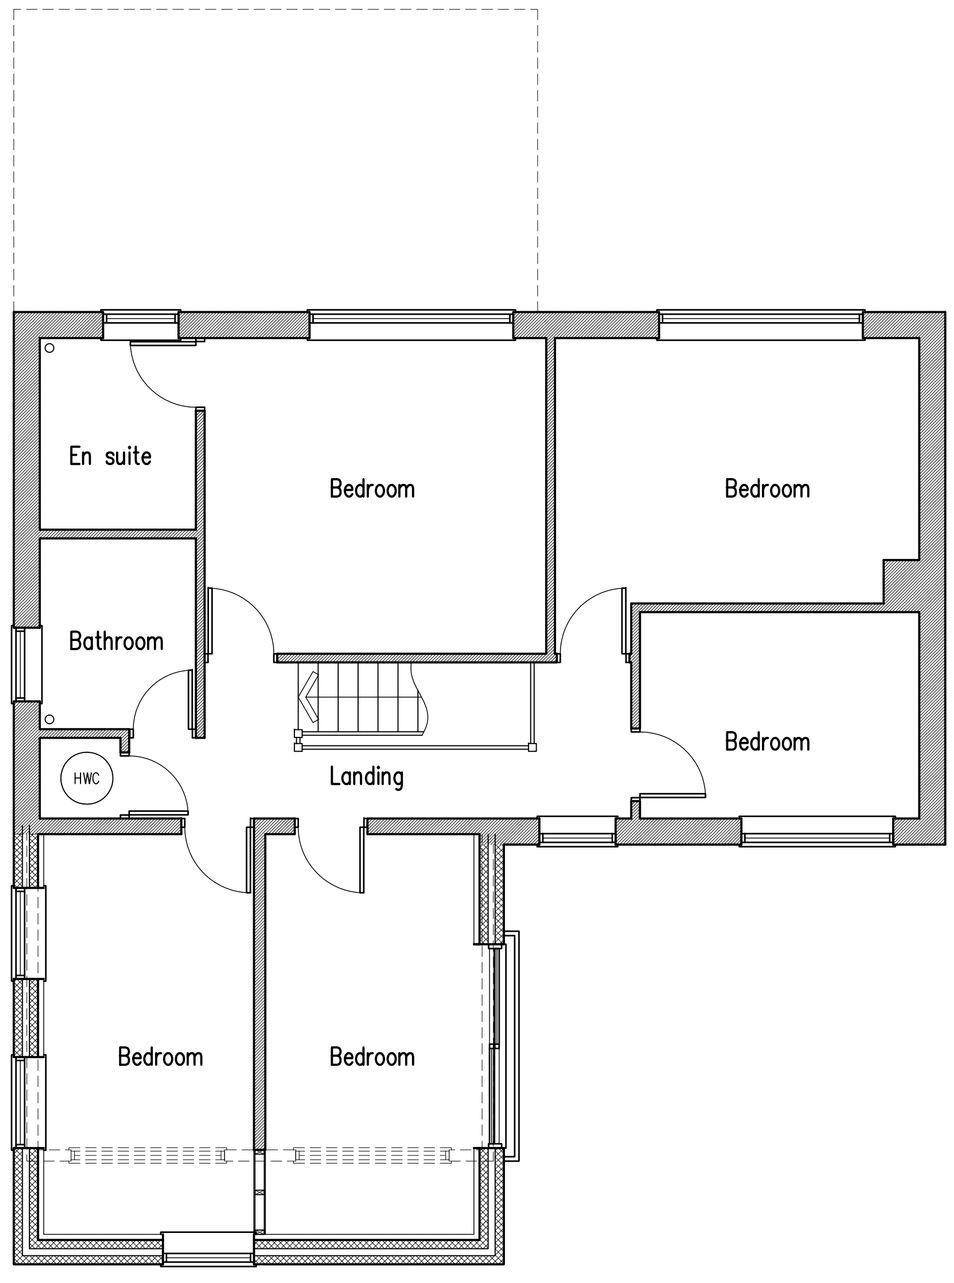

1m 2m 3m 4m 5m 6m 7m 8m 9m 10m

1:50 Scale Bar

Proposed Ground Floor Plan

Proposed First Floor Plan

B	08.04.22	First floor window repositioned
A	04.04.22	Client requirements added

Proposed First Floor Extension & Conversion Of The Garage To Create A Habitable Room

rja Planning & Building Consultants Ltd.
1st Floor
10 High Street
Shoreham-By-Sea
West Sussex BN43 5DA
t: 01273 467297 mob: 07971 375739
e: rex@rjapbc.co.uk web: www.rjapbc.co.uk

Chartered Institute of Architectural Technologists

PROJECT: 2 Elm Close, Shoreham-By-Sea, West Sussex

DRAWING TITLE: Proposed Floor Plans

CLIENT: Mr & Mrs P. Methold

DWG NO: 22886-02

REVISION: B

SCALE: 1:50 @ A1

DATE: 28.03.22

DRAWN: rex