

Plan 4 of 4


The property owner is required to serve a party structure notice on the adjoining owner as required by The Party Wall etc Act 1996.

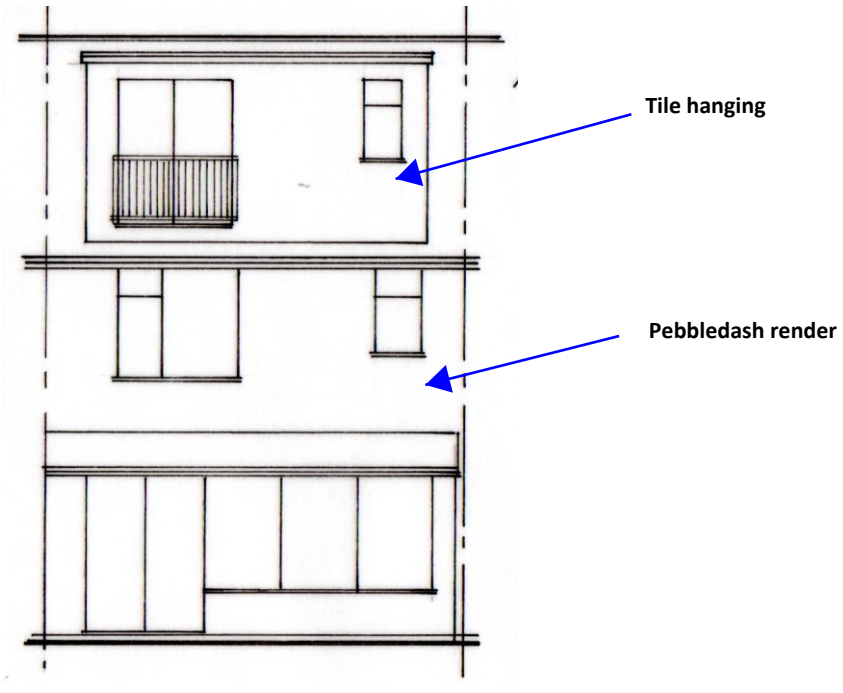


EXISTING REAR ELEVATION (EAST) 1:100

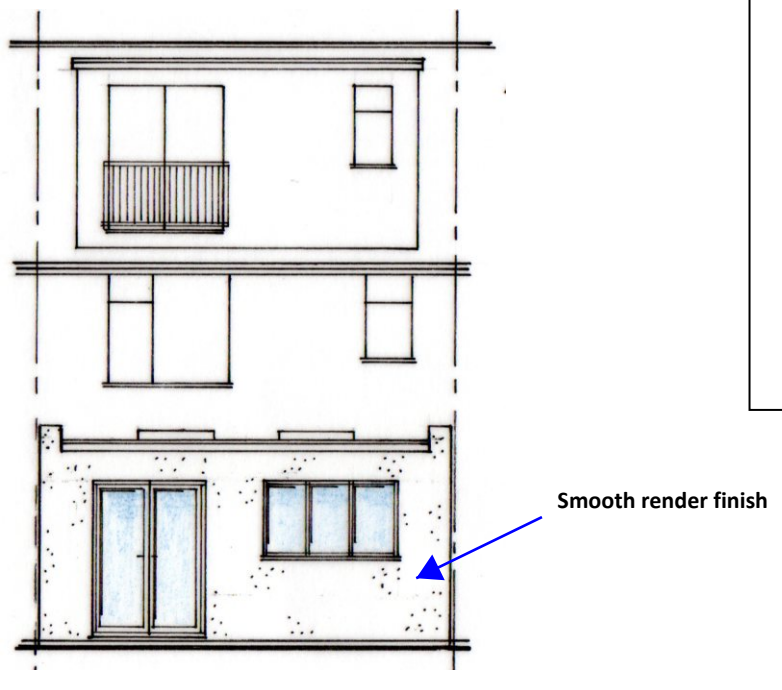


PROPOSED REAR ELEVATION (EAST) 1:100

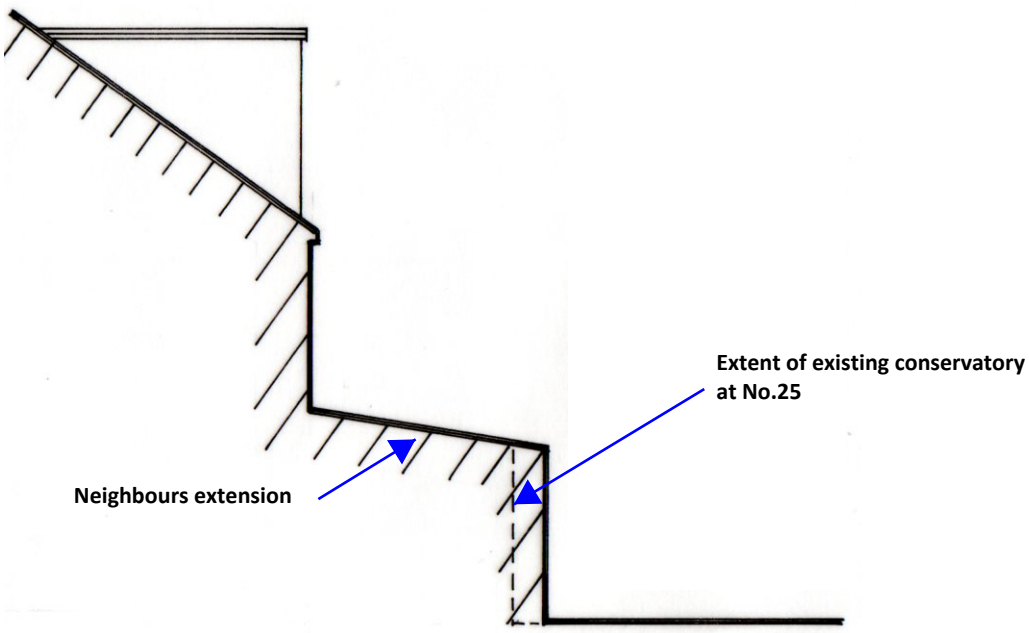


EXISTING SIDE ELEVATION (SOUTH) 1:100

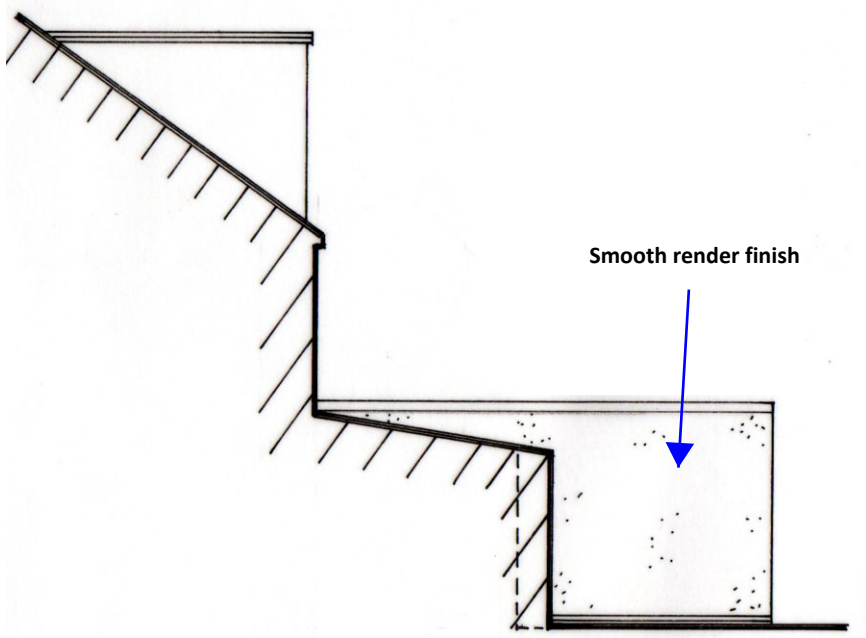


PROPOSED SIDE ELEVATION (SOUTH) 1:100

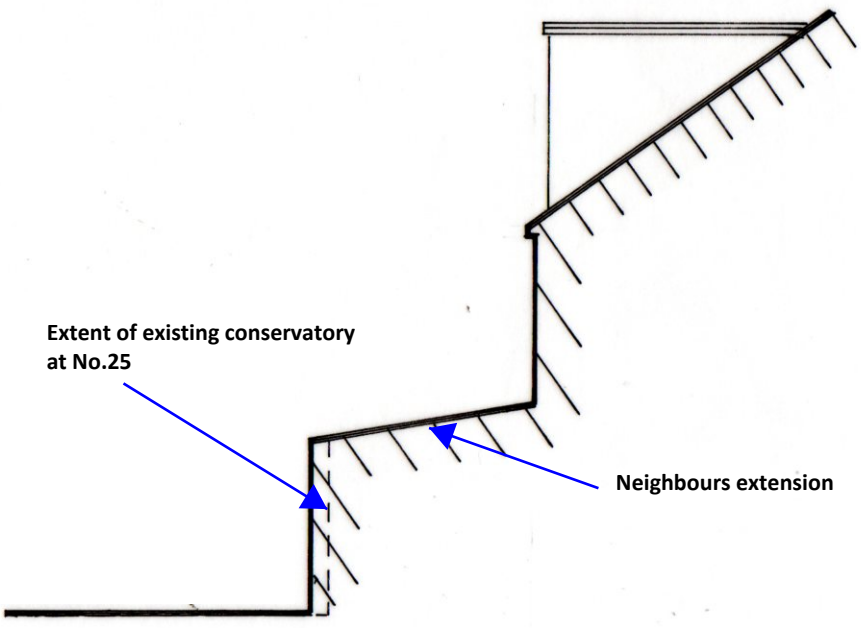

EXISTING SIDE ELEVATION (NORTH) 1:100

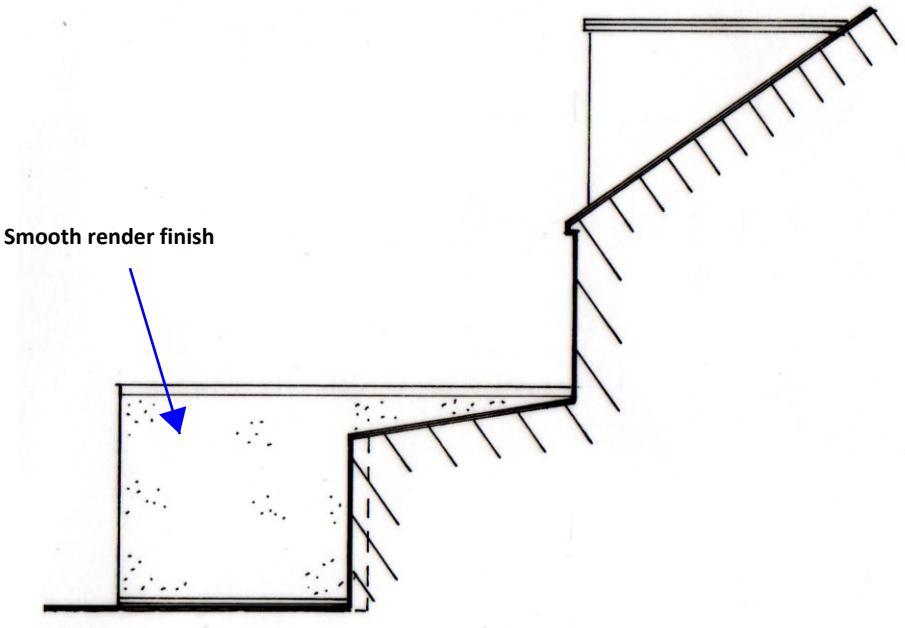

PROPOSED SIDE ELEVATION (NORTH) 1:100

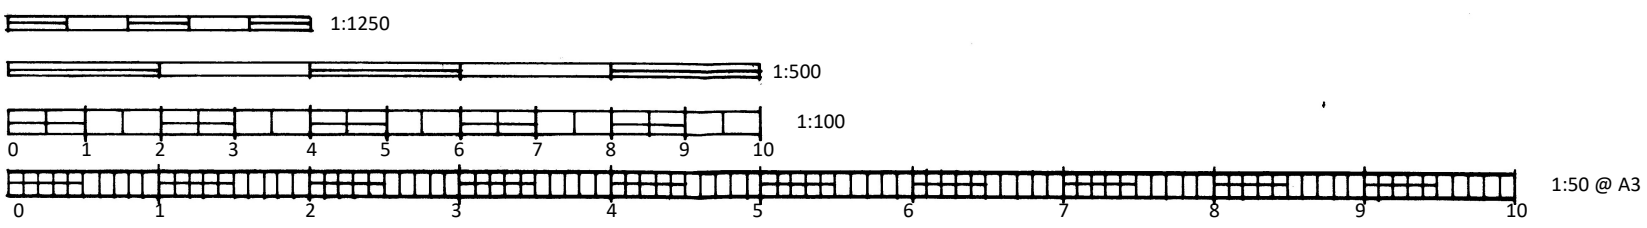

S.Barrett C.Build E, CABE

cabe chartered association of building engineers

Architectural, Structural & Party Wall Services.

bsbpartywalls@yahoo.co.uk

07974 715009

25 ANWEIR AVE, LANCING

REAR EXTENSION

CLIENT: Mr Hunt & Miss Aitchison

DATE: 25.02.2020

DRWG No: BSB/21/844/4

A3