
PH BECK
BUILDING CONTRACTORS LTD

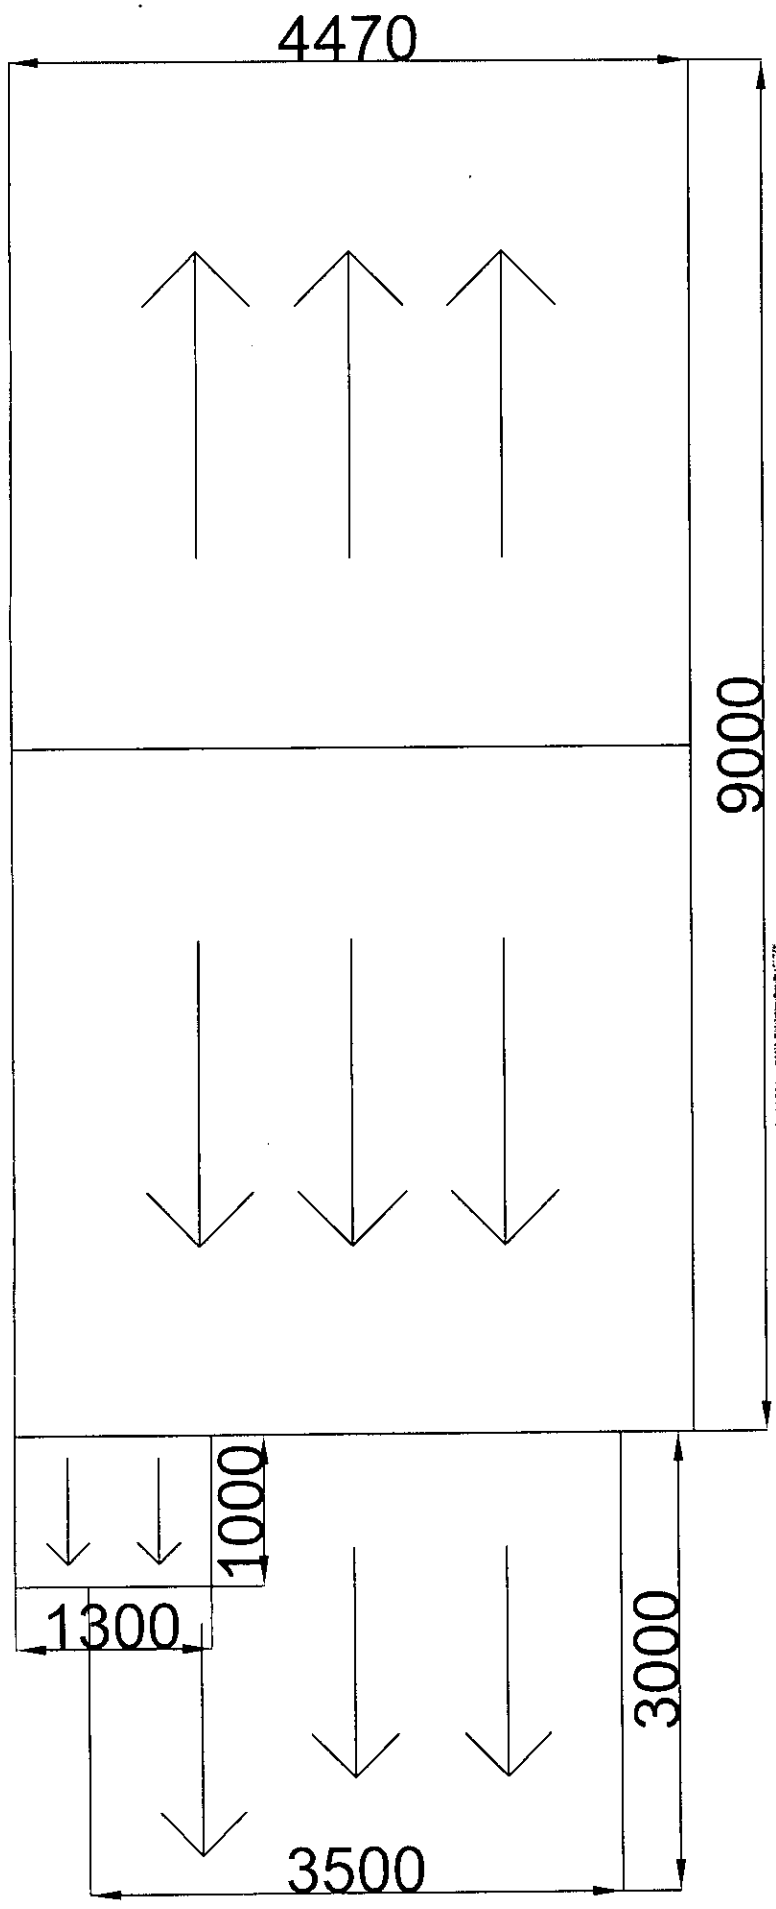

ADUR & WORTHING
PLANNING SERVICES

PLAN	AWDM/1332/13
DATE VALID	Rec'd 5/12/13

Client	: Mr P Beck
Project	: Conservatory to Rear Elevation
Title	: Proposed Floor Plan
Address	: 32 Old Shoreham Road Southwick, Brighton East Sussex

Drawing No. : 004 Scale : 1/50 Plan Type : A4

Date : 04.12.13 Drawn By : CH Ckd By : -