

NOTES:

- DRAWINGS SHOULD ONLY BE SCALED FOR PLANNING PURPOSES. DO NOT SCALE FROM THIS DRAWING FOR CONSTRUCTION PURPOSES.
- ALL DIMENSIONS ARE IN MM, UNLESS STATED OTHERWISE.

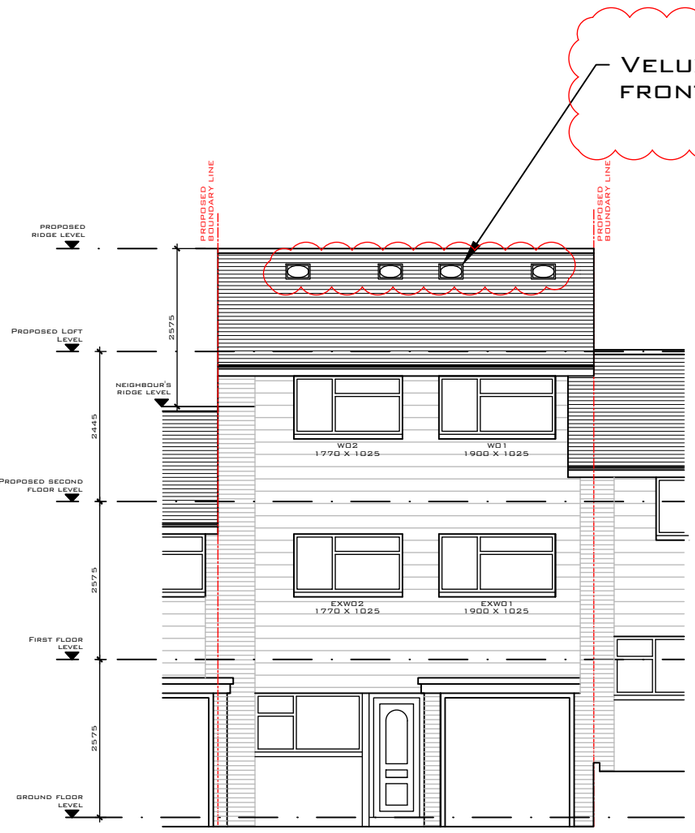

PROPOSED FRONT ELEVATION (EAST)

1:100 SCALE @ A3

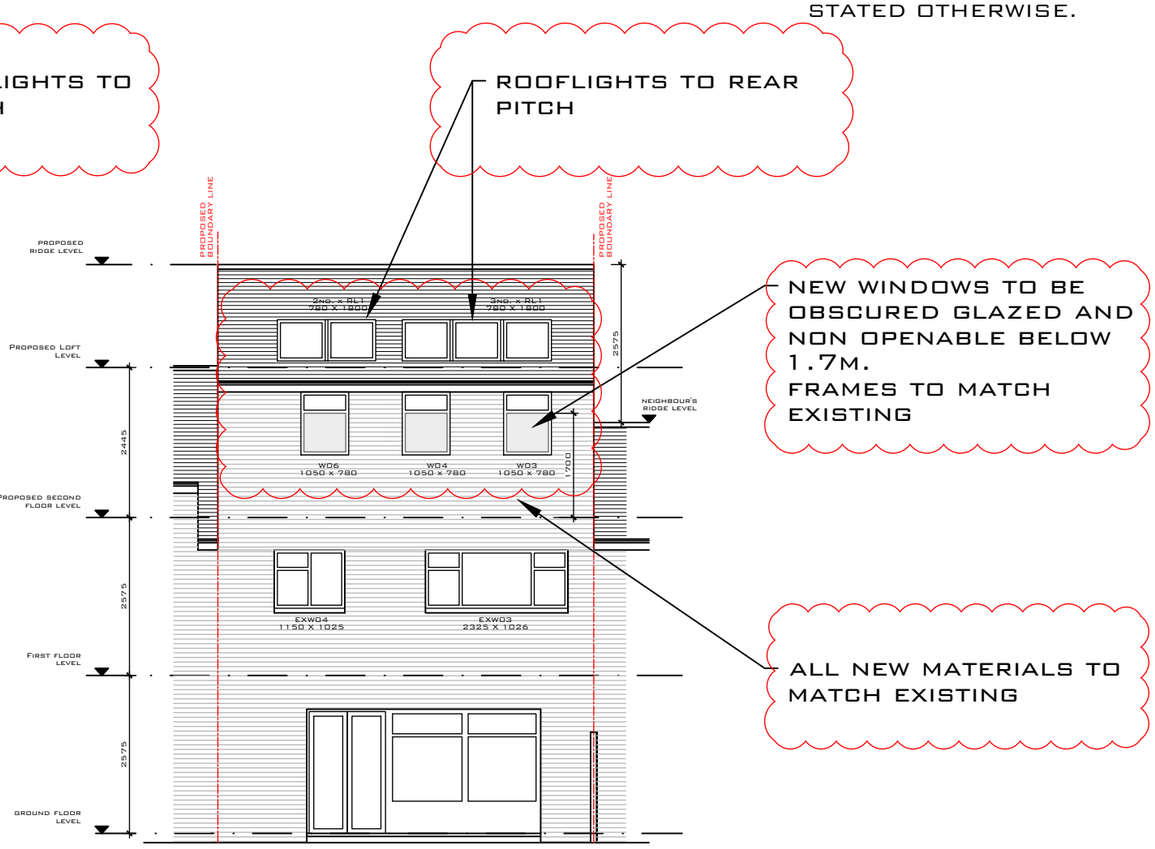

PROPOSED REAR ELEVATION (WEST)

1:100 SCALE @ A3

REV	DATE	REVISION	DRN	CHK	APP
A	06.01.21	AMENDED AFTER PLANNER COMMENTS	AG	AG	AG

© COPYRIGHT CITYZEN LIMITED

0M 1M 2M 3M 4M 5M 10M

SCALE BAR @ 1:100

CLIENT: SEAN & MADELEINE CLEMONS

PROJECT: 15 BUCKINGHAM MEWS SHOREHAM BY SEA BN43 6AJ

TITLE: PROPOSED ELEVATIONS

CITYZEN ARCHITECTURE | ENVIRONMENT
MARITIME HOUSE
BASIN ROAD NORTH
HOVE
EAST SUSSEX
BN41 1WR
CONTACT@CITYZENDESIGN.CO.UK
WWW.CITYZENDESIGN.CO.UK
01273 915010
CIAT Registered Practice

DESIGNER: AINARA GOIKOETXEA

SCALE: 1:100 @ A3

PURPOSE OF DRAWING: PLANNING

DATE: 29.09.20

DRAWING: PROJECT REF - DRG NO. (REVISION) 2045-PL-353 (A)

File Path: C:\Users\ainar\Desktop\CORONAVIRUS\2045 15 Buckingham Mews\2045-Main2.dwg