




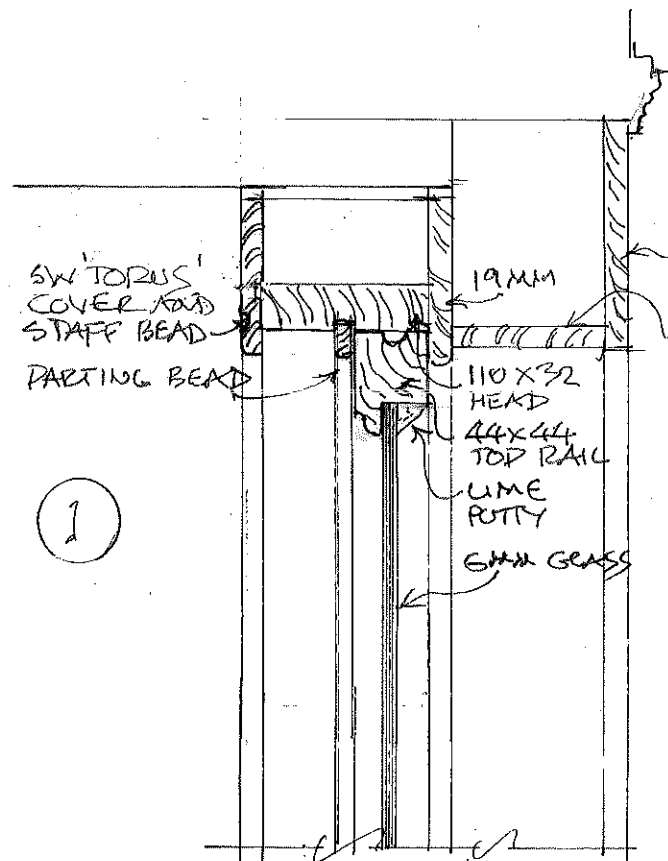

1

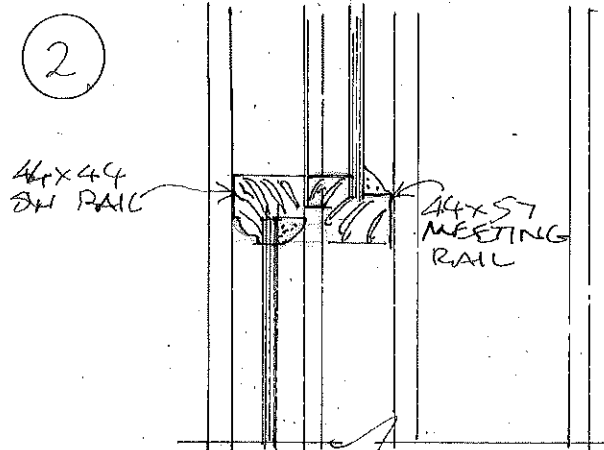


2

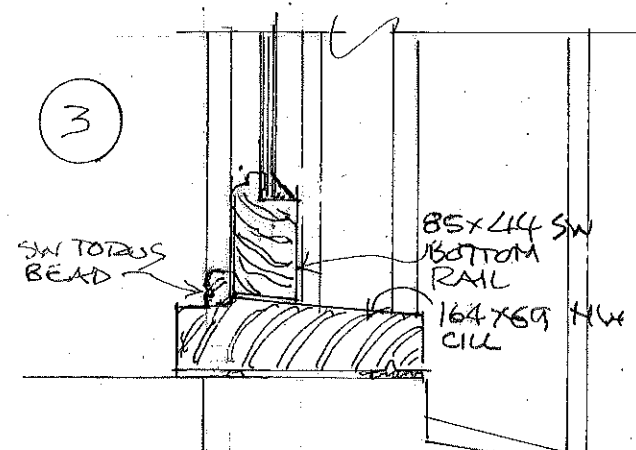


3


RENEW 19MM SW FASCIA AND 19MM SW SOFFIT

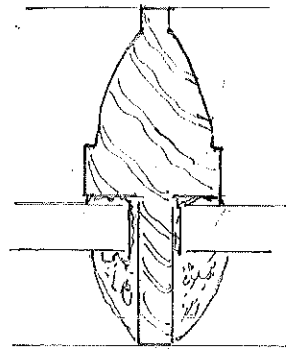

GLAZING BAR 1:1 SCALE

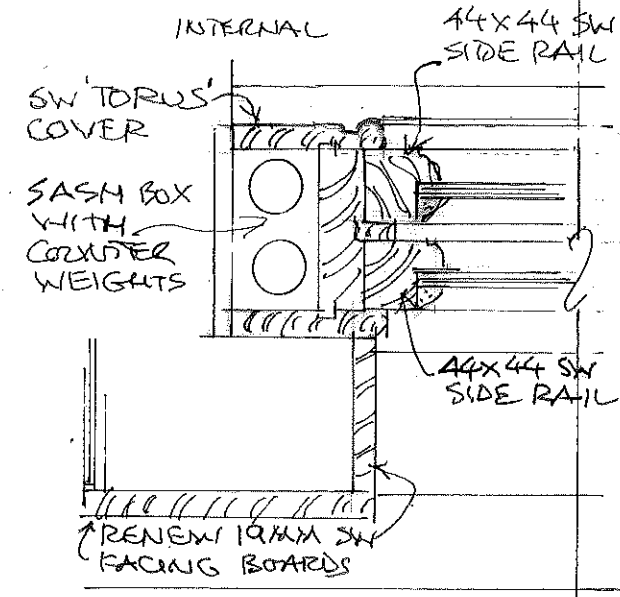


4

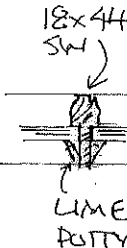


5

DETAILS AT 1:5 SCALE

0 50 100 150 200MM
SCALE 1:5 (MM.)

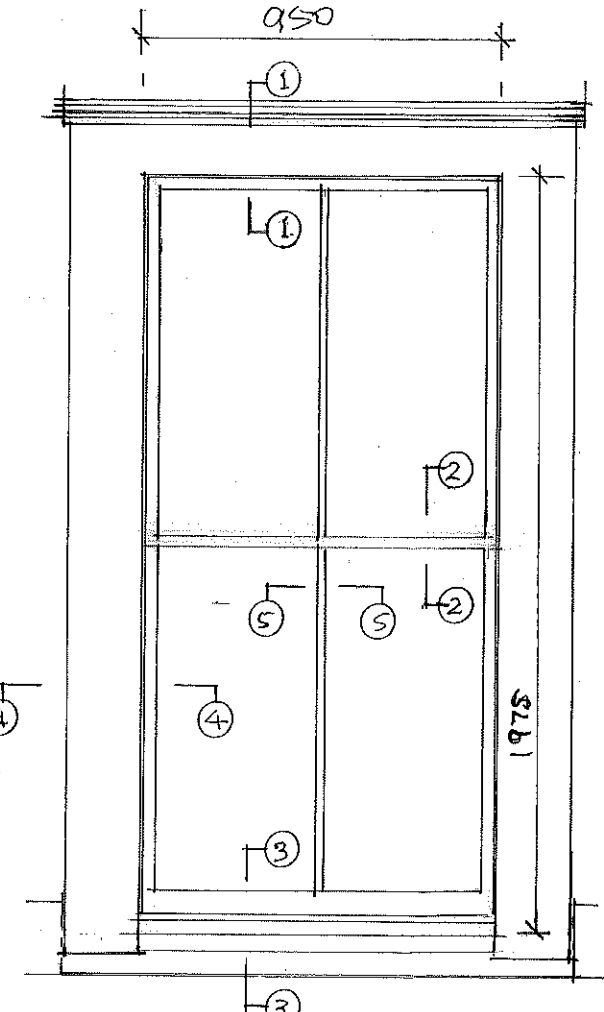

0 100 200 400 600 800 1000MM
SCALE 1:20 (MM.)

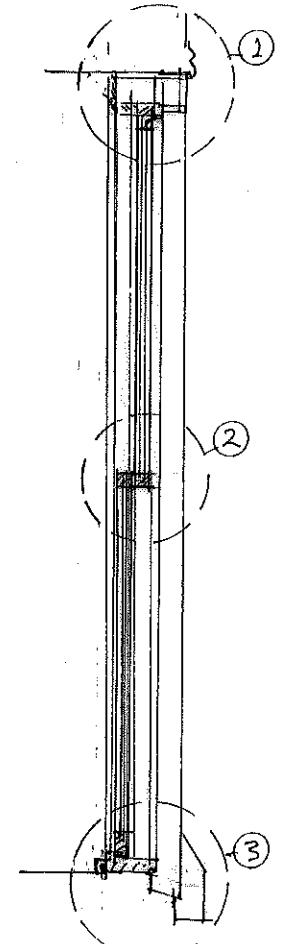

REDMOND IVIE ARCHITECTS

THE BARLEY MOW CENTRE
10 BARLEY MOW PASSAGE
LONDON W4 4PH
tel 020 8742 1775/ 020 8996 1686
e-mail info@redmondvie.com
www.redmondvie.com

REPLACEMENT WINDOWS, FLAT 6
13 HEENE TERR. WORTHING

WINDOW DETAILS

B	TORUS DETAIL AND BOTTOM RAIL	AUG 2026
A	GLAZING BAR 1:1	JULY 2026
REVISIONS		

SCALE: 1:1, 1:5, 1:20 @ A3
DATE: SURVE 2026
DRAWN: RCP

1224/04 B

DO NOT SCALE FOR CONSTRUCTION
VERIFY ALL DIMENSIONS ON SITE