




Proposed First Floor Plan 1:50

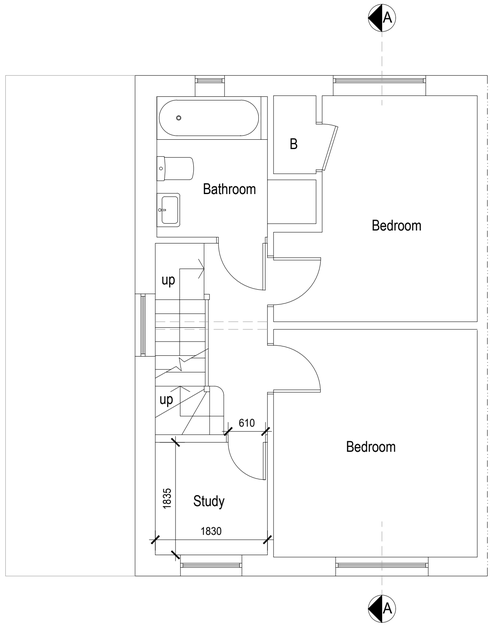


Proposed Loft Plan 1:50

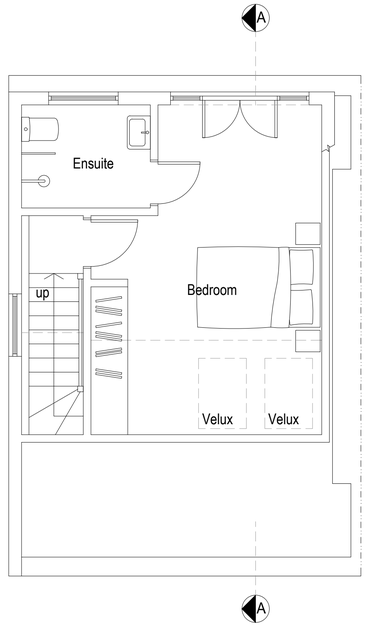


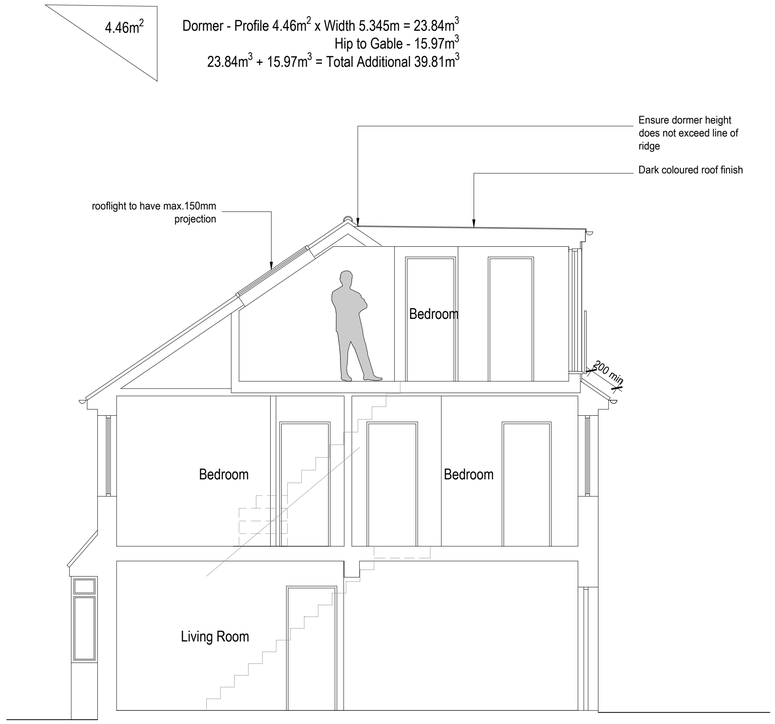

Proposed Rear Elevation 1:100

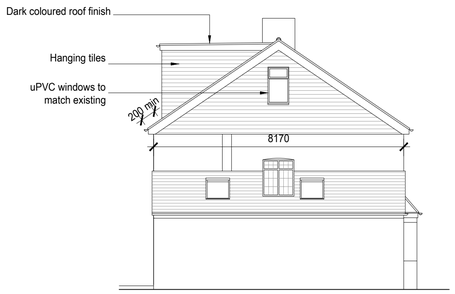

Proposed Side Elevation 1:100

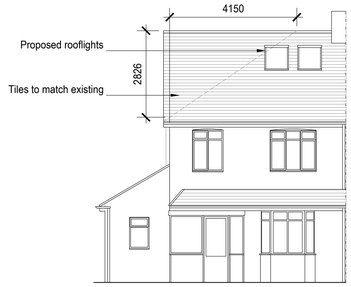

Proposed Front Elevation 1:100



Block plan 1:500

1:500 0 10 20 30 40 50m

1:100 0 1 2 3 4 5 6 7 8 9 10m

1:50 0 1 2 3 4 5 6 7 8 9 10m

Rev A - Dormer reduces in size.
amendments

bpm Architectural Services Ltd.

client: Steve Douglas

project: 28 Adur Drive
Shoreham-by-Sea
BN43 6PL

project ref: 2608 Drawing No. 02A

drawing title: Proposed plans, elevations and section

drawn by: A.W.

date: Oct 21 scale: 1:50/100@ A1

www.bpmnet.co.uk
info@bpmnet.co.uk

Do not scale off drawing, check all dimensions on site before all work is commenced

All goods materials workmanship to conform with current building regs BSS and COP's