6 Glebe Way, Lancing BN15 9RN
02 November 2015

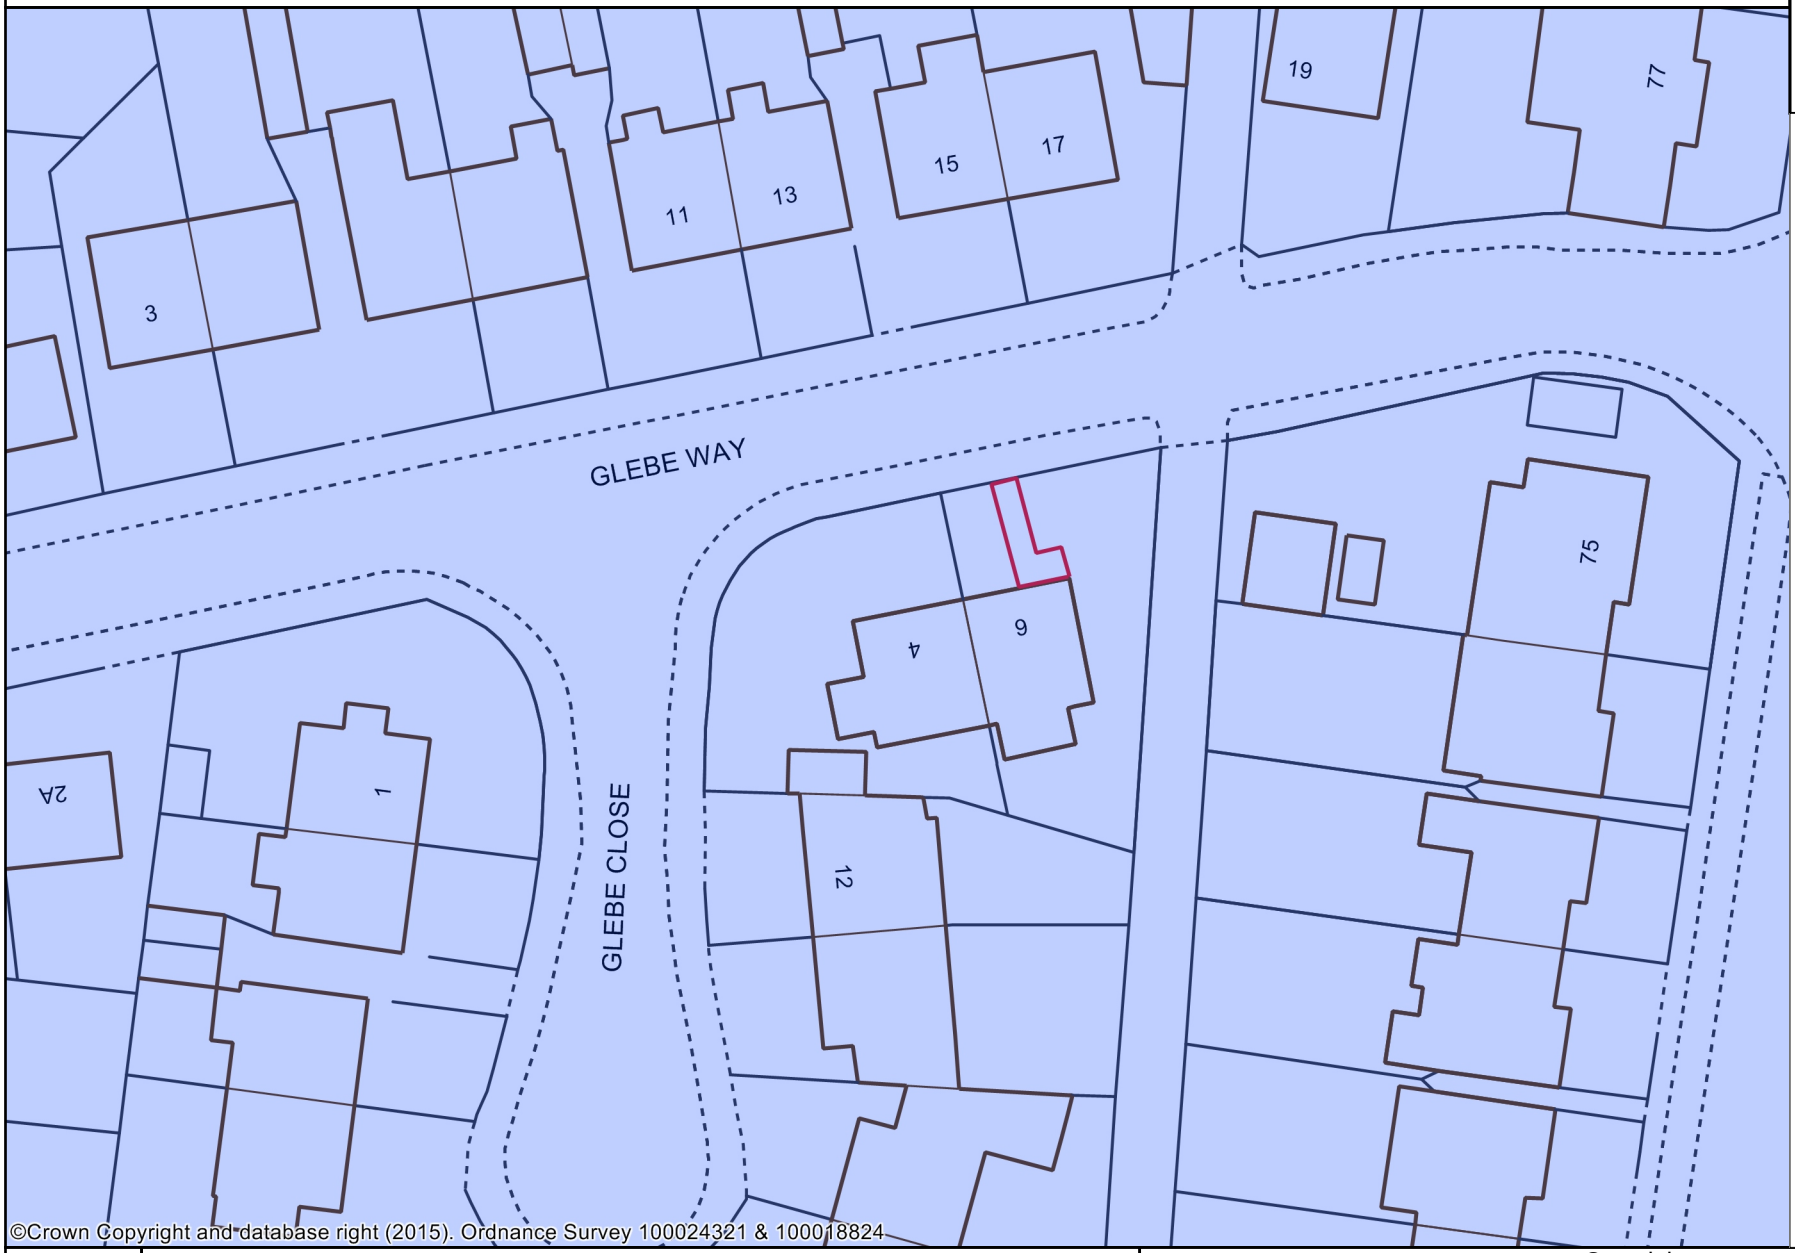

©Crown Copyright and database right (2015). Ordnance Survey 100024321 & 100018824

1:500

Copyright:
This map is reproduced from Ordnance Survey material with the permission of Ordnanace Survey on behalf of the Controller of Her Majesty's Stationery Office Crown Copyright. Unauthorised reproduction infringes Crown copyright and may lead to prosecution or civil proceedings. Licence Number 100024321 & 100018824, 2015