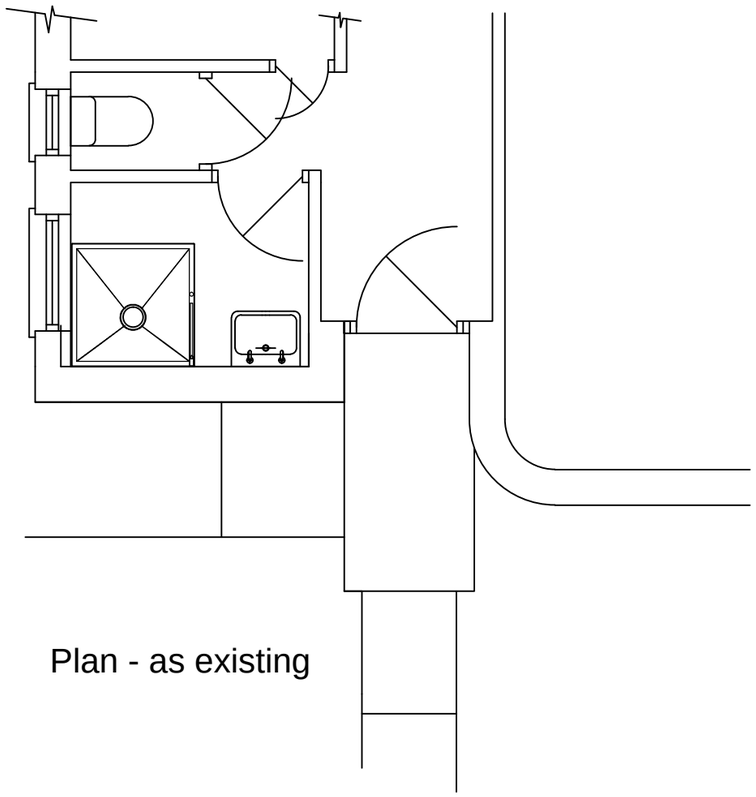

Plan - as existing

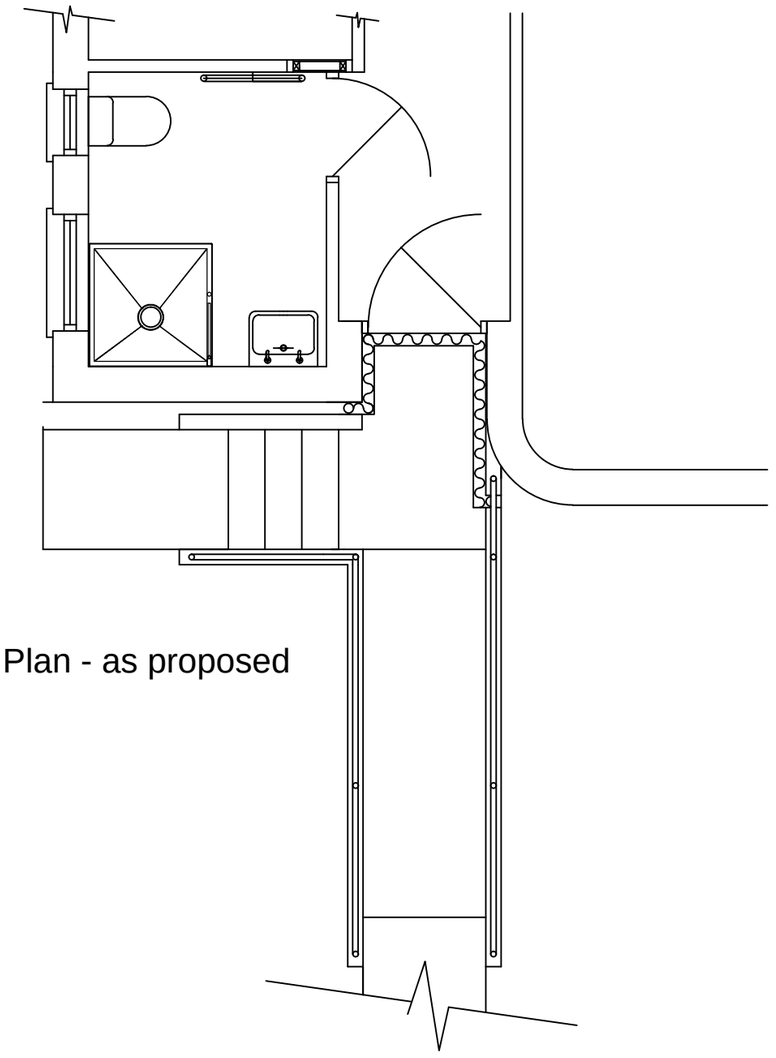

Plan - as proposed

BATHROOM ALTERATIONS

- Remove wall between bathroom and WC
- Install radiator in position shown
- Infill cupboard door with studwork and plasterboard
- Create new bathroom doorway with 800mm clear opening

FRONT ACCESS

- Remove the existing ramps and platform at front of property
- Construct platform having minimum dimensions of 1200 x 1200mm
- Construct steps to side of the platform having a maximum 100mm rise and minimum 300mm going
- Construct ramp leading from the platform to the front path - maximum gradient 1:15 but 1:20 preferred
- Provide handrails to all exposed edges
- Replace the front door with one having an aluminium frame a COW of 900mm and a wheelchair accessible threshold

Mrs E Rainbow
6 Glebe Way
Lancing
BN15 9RN

Bathroom Alterations & Access

Scale: 1:50
Date: Oct 2015
Drawn: Mike Peckham

6/GLE

/02

ADUR & WORTHING HOME IMPROVEMENT ASSISTANCE
ADUR & WORTHING COUNCILS
PORTLAND HOUSE
RICHMOND ROAD
WORTHING
BN11 1HS