
Only figured dimensions are to be used.
All dimensions to be checked on site.

Please note: Refer to 'type' of drawing below; planning drawings should only be treated as such.


Notes

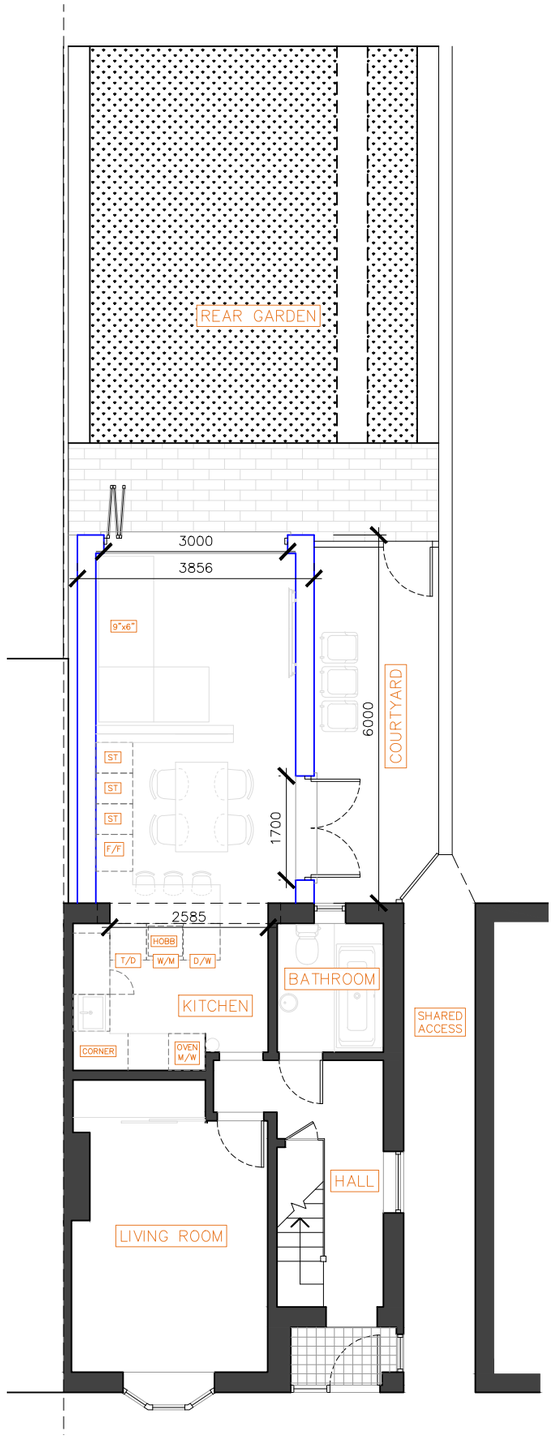

+00 Proposed ground floor plan – scale 1:100 at A3

Scale in Metres


0 1 2 3 4 5

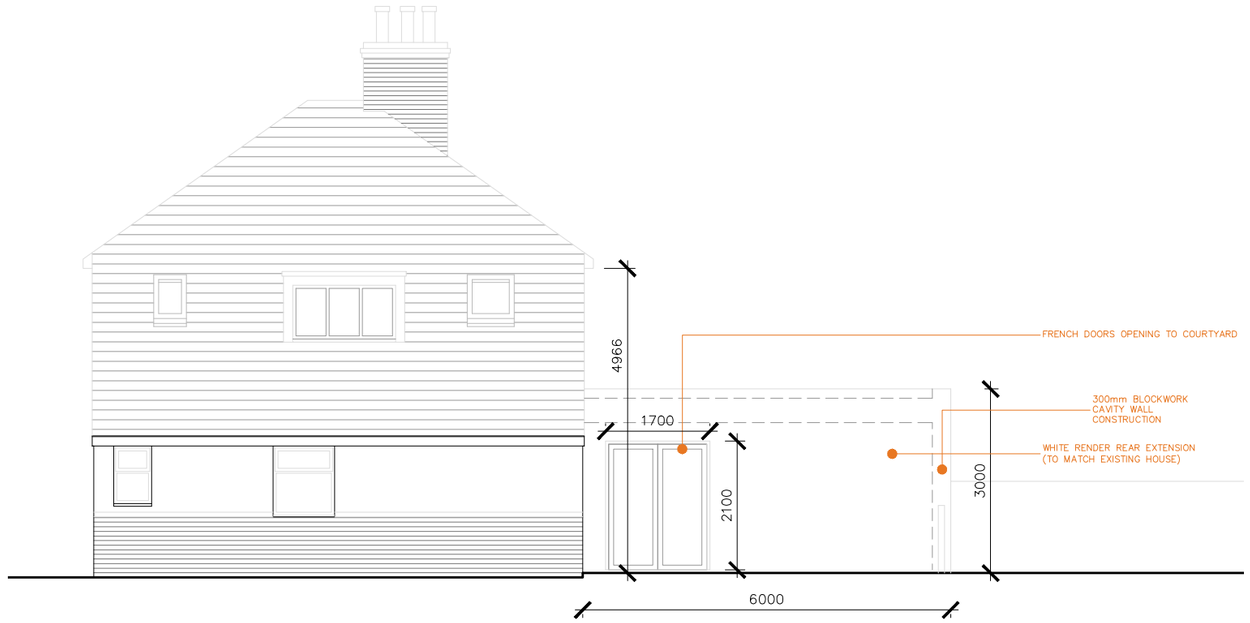

+EL Proposed north elevation – scale 1:100 at A3

Scale in Metres


0 1 2 3 4 5

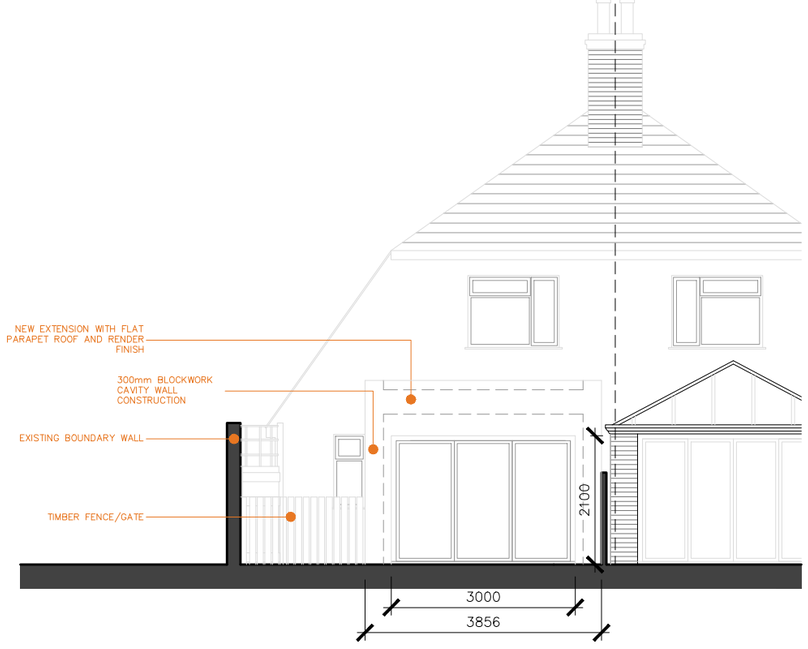

+EL Proposed west elevation – scale 1:100 at A3

Scale in Metres

0 1 2 3 4 5

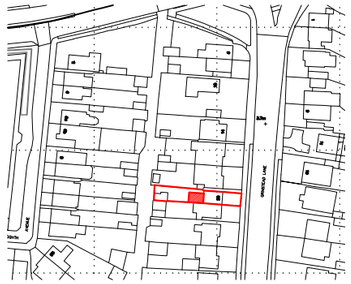


+LP Proposed location plan – scale 1:2500 at A3

Scale in Metres

0 20 50 100 200

N

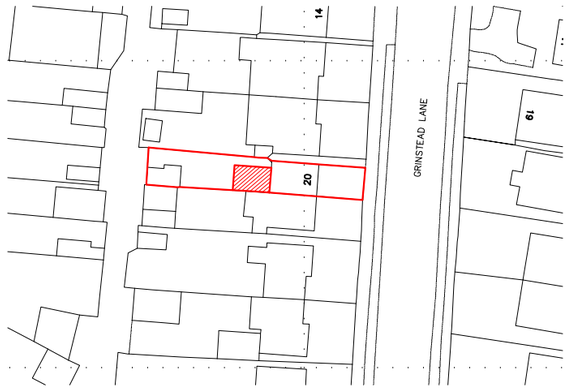

+BP Proposed block plan – scale 1:1000 at A3

Scale in Metres

0 10 20 30 40 50

APPLICATION FOR DETAILED
PERMITTED DEVELOPMENT

LRA
LIAM RUSSELL ARCHITECTS

LONDON / BRIGHTON / MANCHESTER
– t +44 (0)845 180 3676 www.liamrussellarchitects.com –

JOB 20 GRINSTEAD LANE LANCING BN15 9DY	CHECKED LRA
	DRAWN BH
CLIENT MR & MRS NEWMAN	DATE 06.20
	SCALE 1:100/1000/2500 @ A3
DRAWING PROPOSED PLANS AND ELEVATIONS	REVISION
	NUMBER 1774 –PA–010

24 Windlesham Road, Brighton, East Sussex BN1 3AG, UK
t +44 (0)845 180 3676 www.liamrussellarchitects.com
Liam Russell Architects Ltd registered in England and Wales
04156838
DO NOT SCALE FROM THIS DRAWING. THIS DRAWING IS COPYRIGHT ©