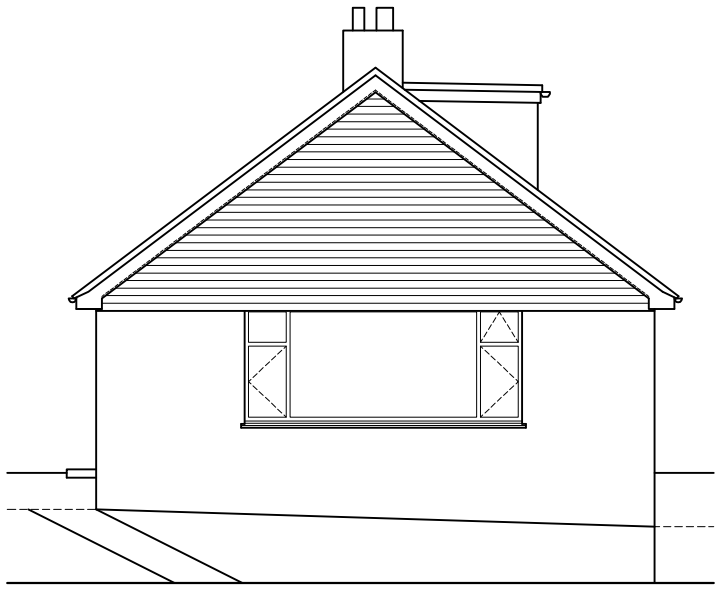

FRONT (SOUTH) ELEVATION

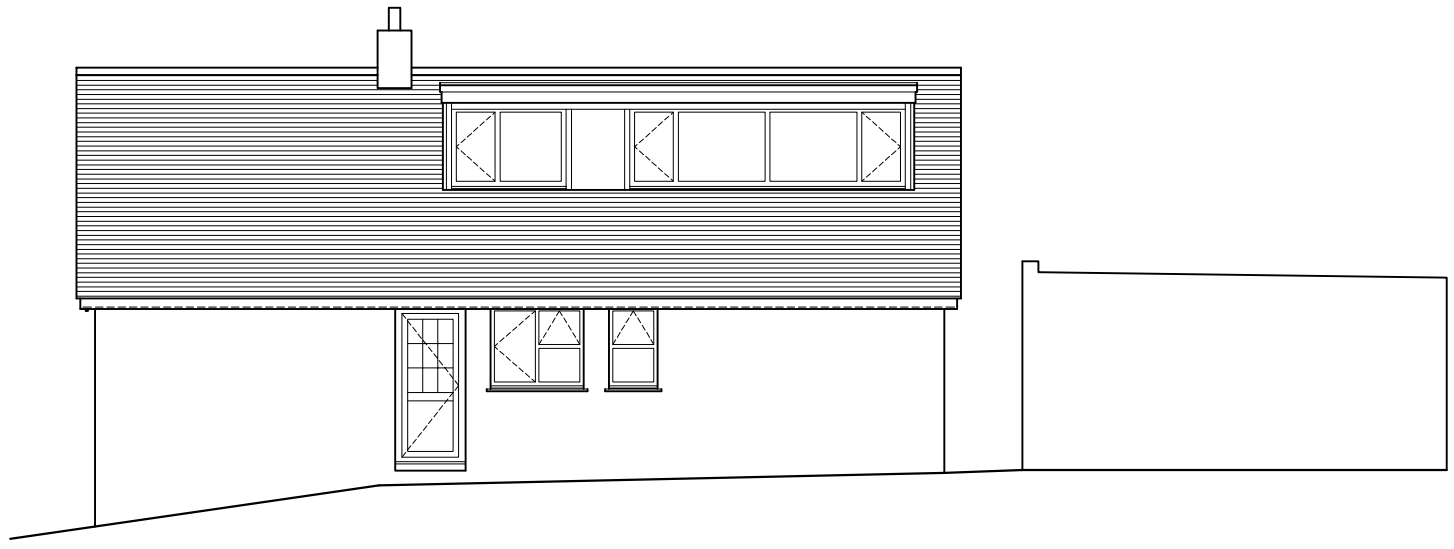

SIDE (EAST) ELEVATION

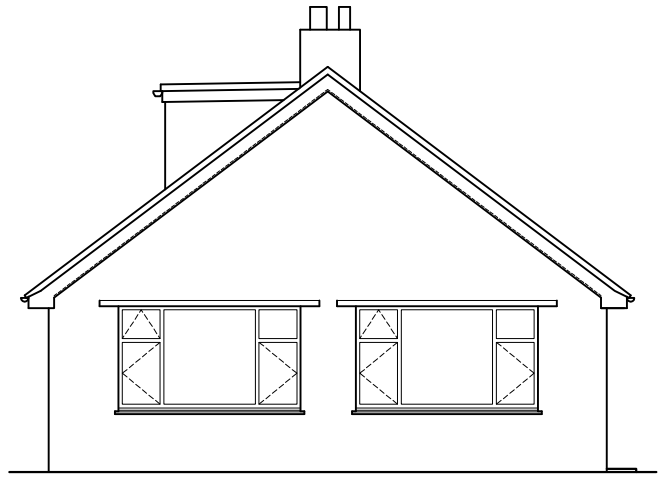

REAR (NORTH) ELEVATION

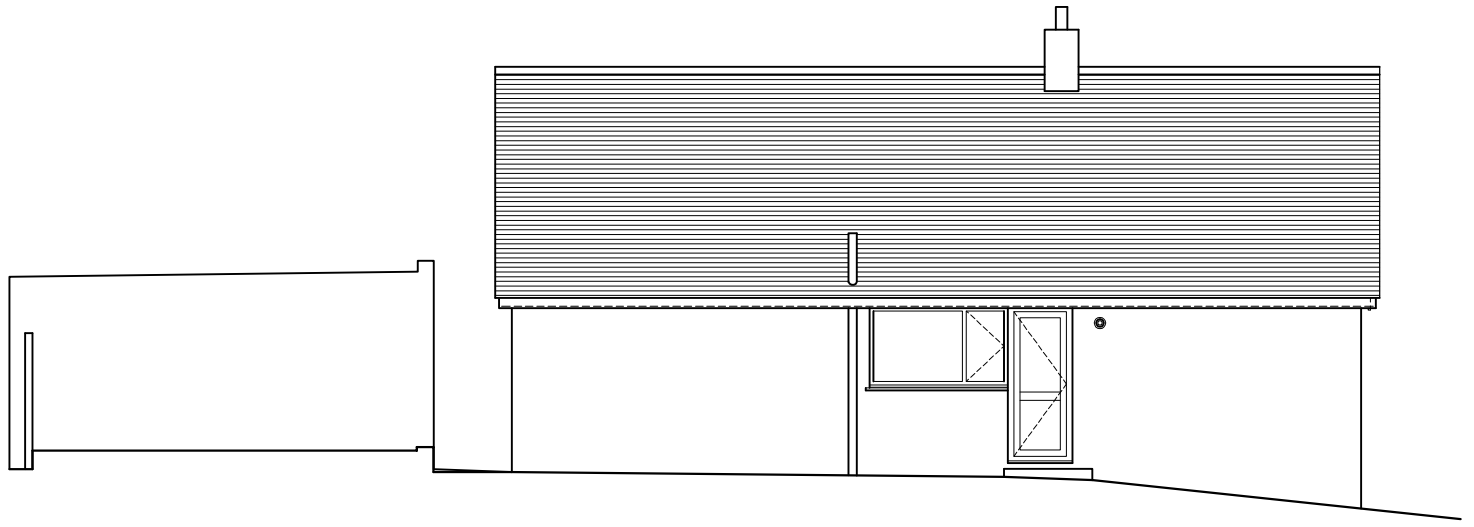

SIDE (WEST) ELEVATION

10 metres @ 1:100 on A3

1 metre @ 1:100 on A3

rev.	date

These drawings should be approved by Local Authority Building Control or other appropriate checking Authority prior to commencement of the work.

No dimensions to be scaled from this drawing, except for planning purposes only
All dimensions to be checked on site.
This drawing is copyright.

client
Paul & Elaine Margott

project
3 Cypress Close
Shoreham by Sea

drawing
Existing Elevations

scale 1:100@A3 date 07.09.2022

drawn BB

9 Kenton Road
Hove, East Sussex
BN3 4PG

tel: 01273 298217
fax: 01273 298217
e-mail: info@clairehaigharchitects.co.uk

Claire Haigh
Associates Ltd

CH 1151 /003 rev.