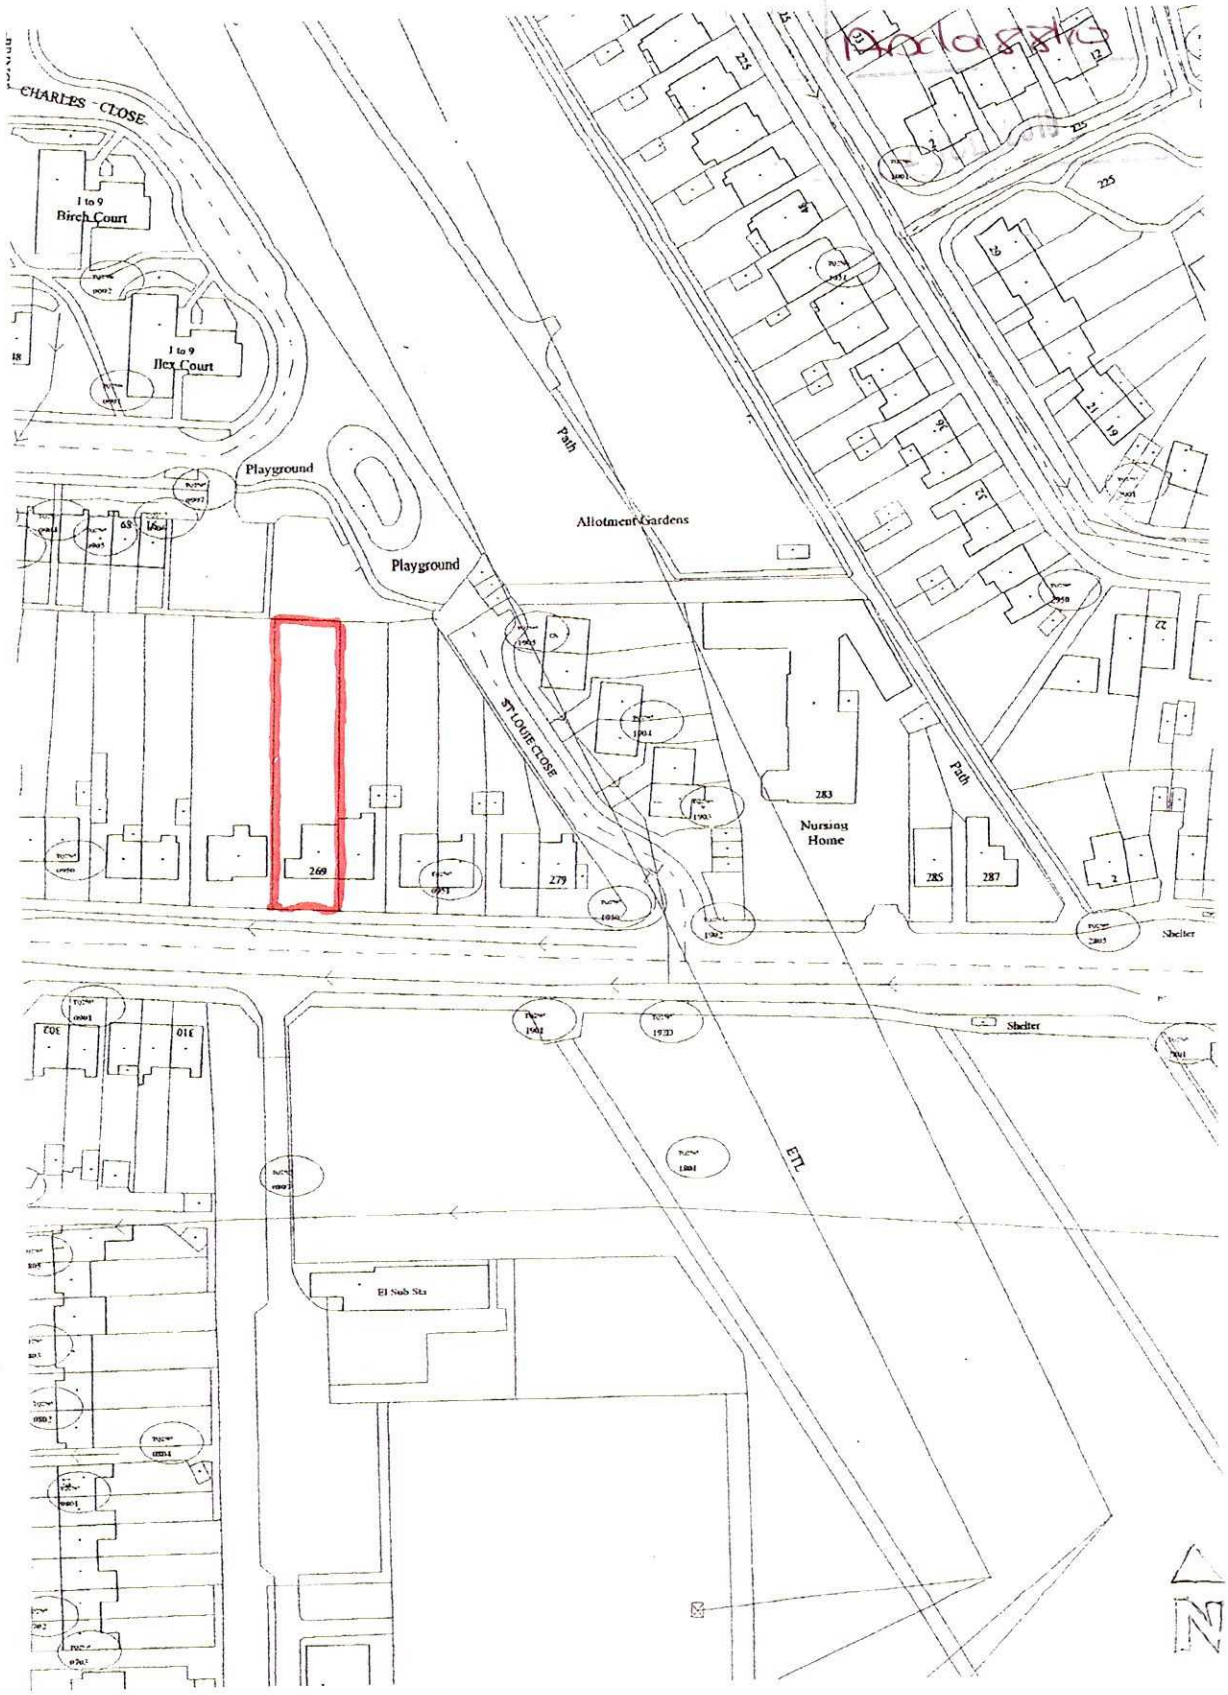

269 OLD SHOREHAM ROAD
SOUTHWICK

LOCATION PLAN
1:1250

Malcolm Lewis DipArch(Dist)
Architectural and Planning Consultant

25 St Nicholas Lodge, Church Street
Brighton BN1 3LJ
01273 730868 07865047846

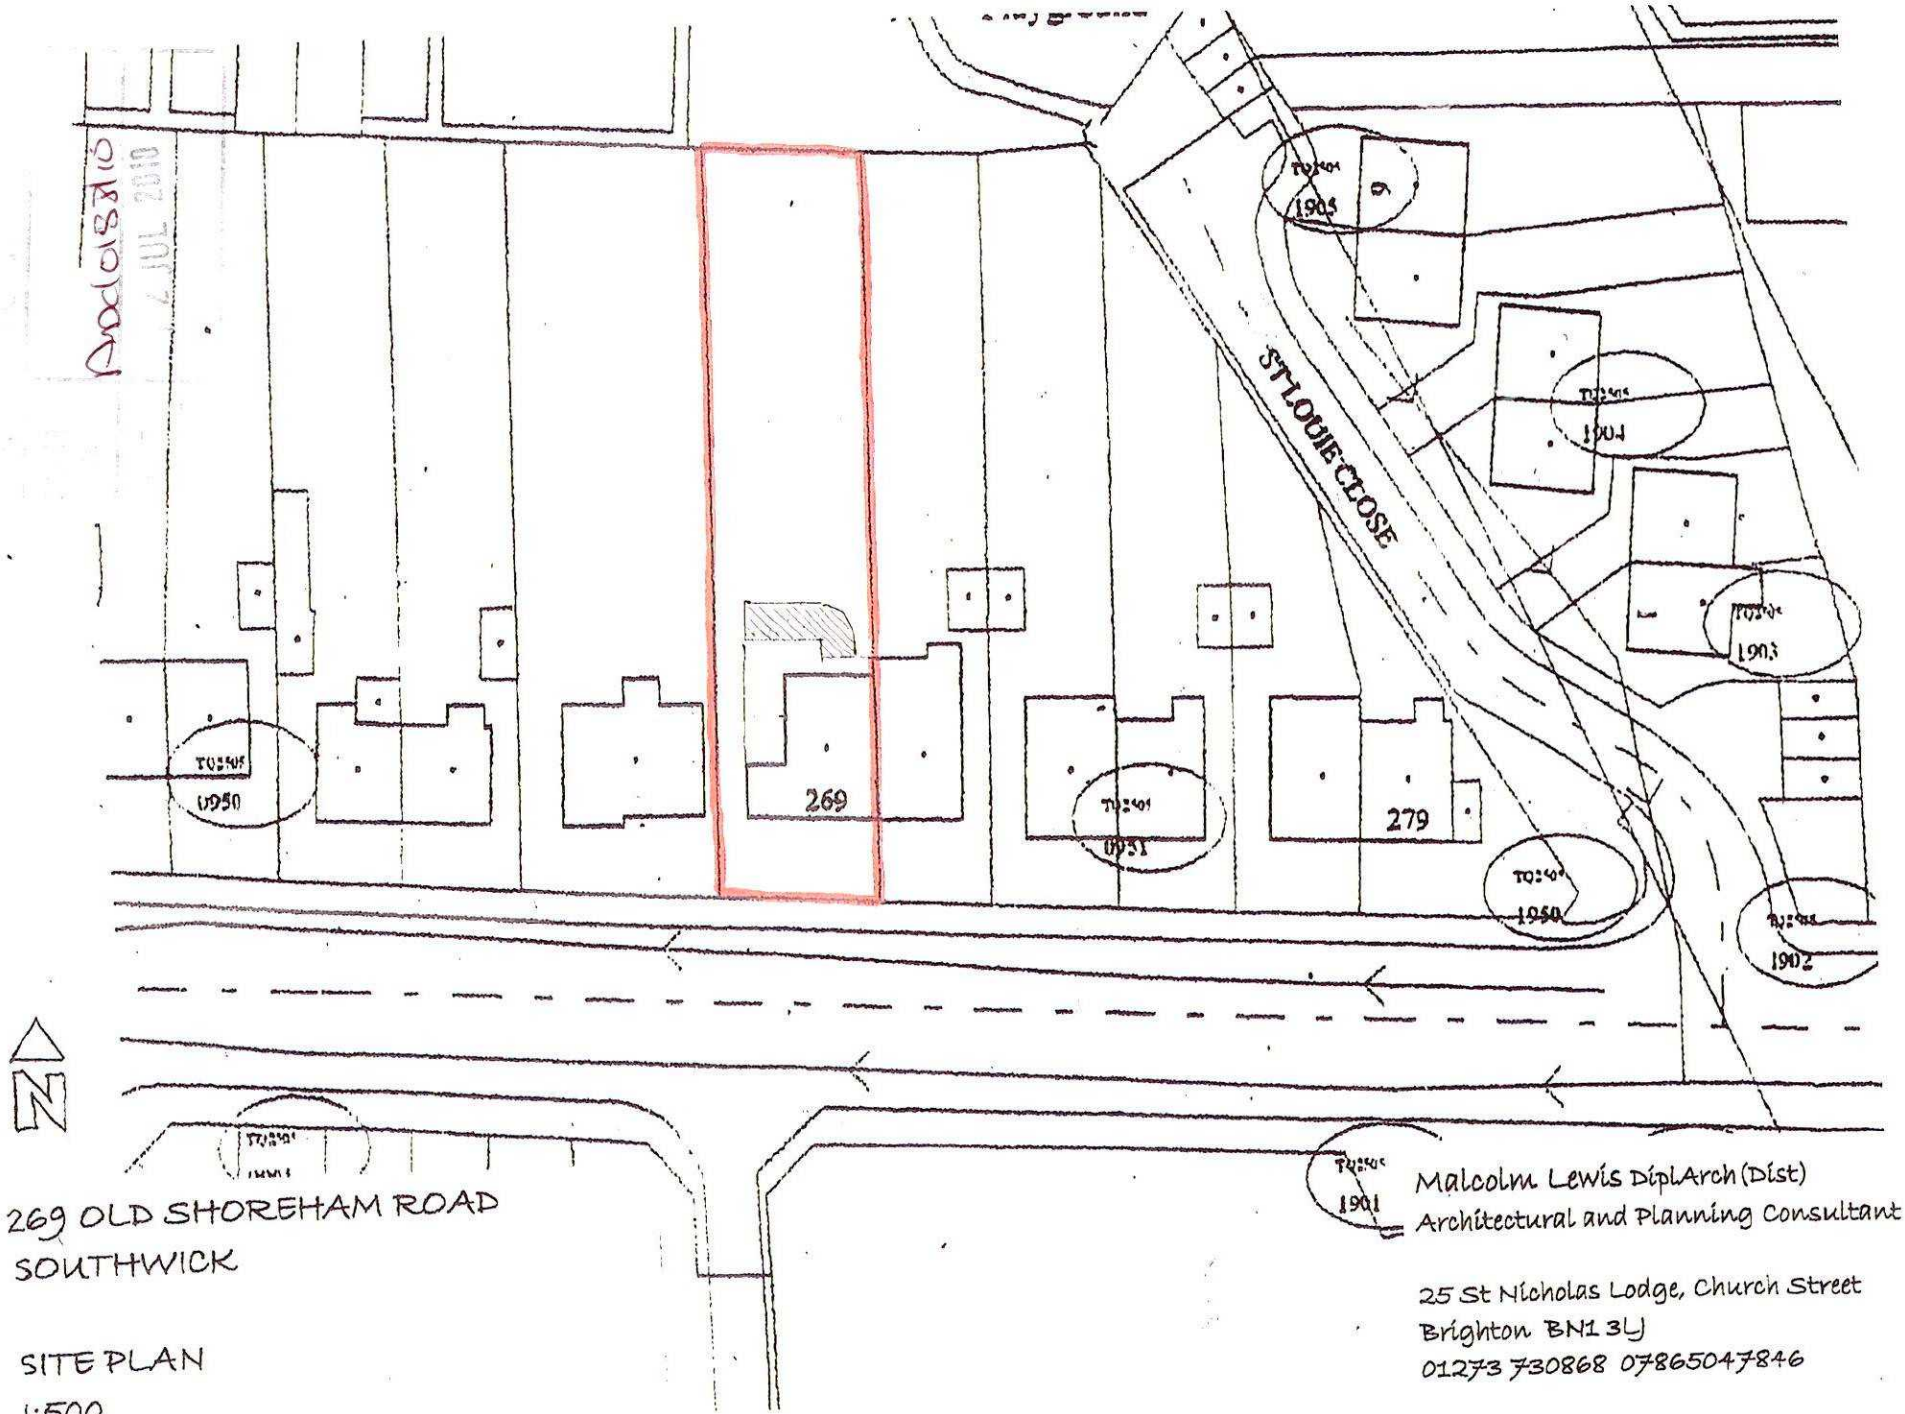

269 OLD SHOREHAM ROAD
SOUTHWICK

SITE PLAN
1:500

Malcolm Lewis DiplArch (Dist)
Architectural and Planning Consultant

25 St Nicholas Lodge, Church Street
Brighton BN1 3LJ
01273 730868 07865047846