

RICS the mark of property professionalism worldwide

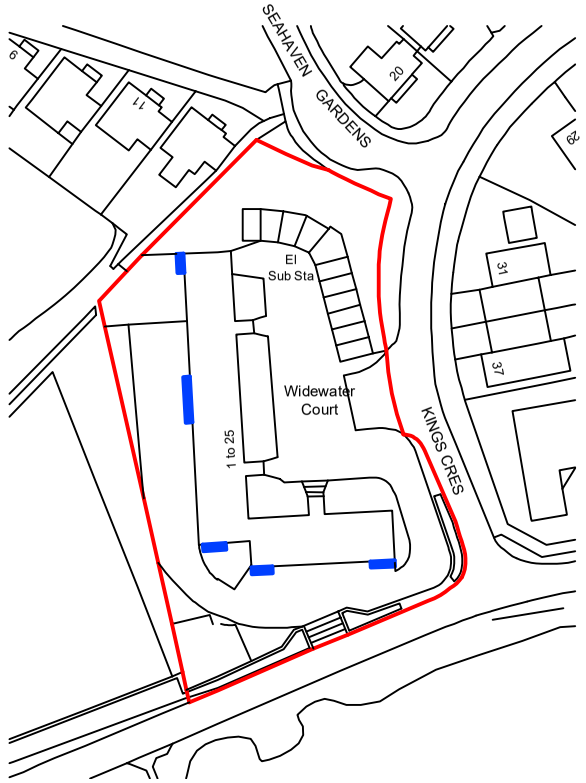

01 Location Plan
1:1250 @ A3

0 10 20 30 40 50 60 70 80 90 100m
1:1250

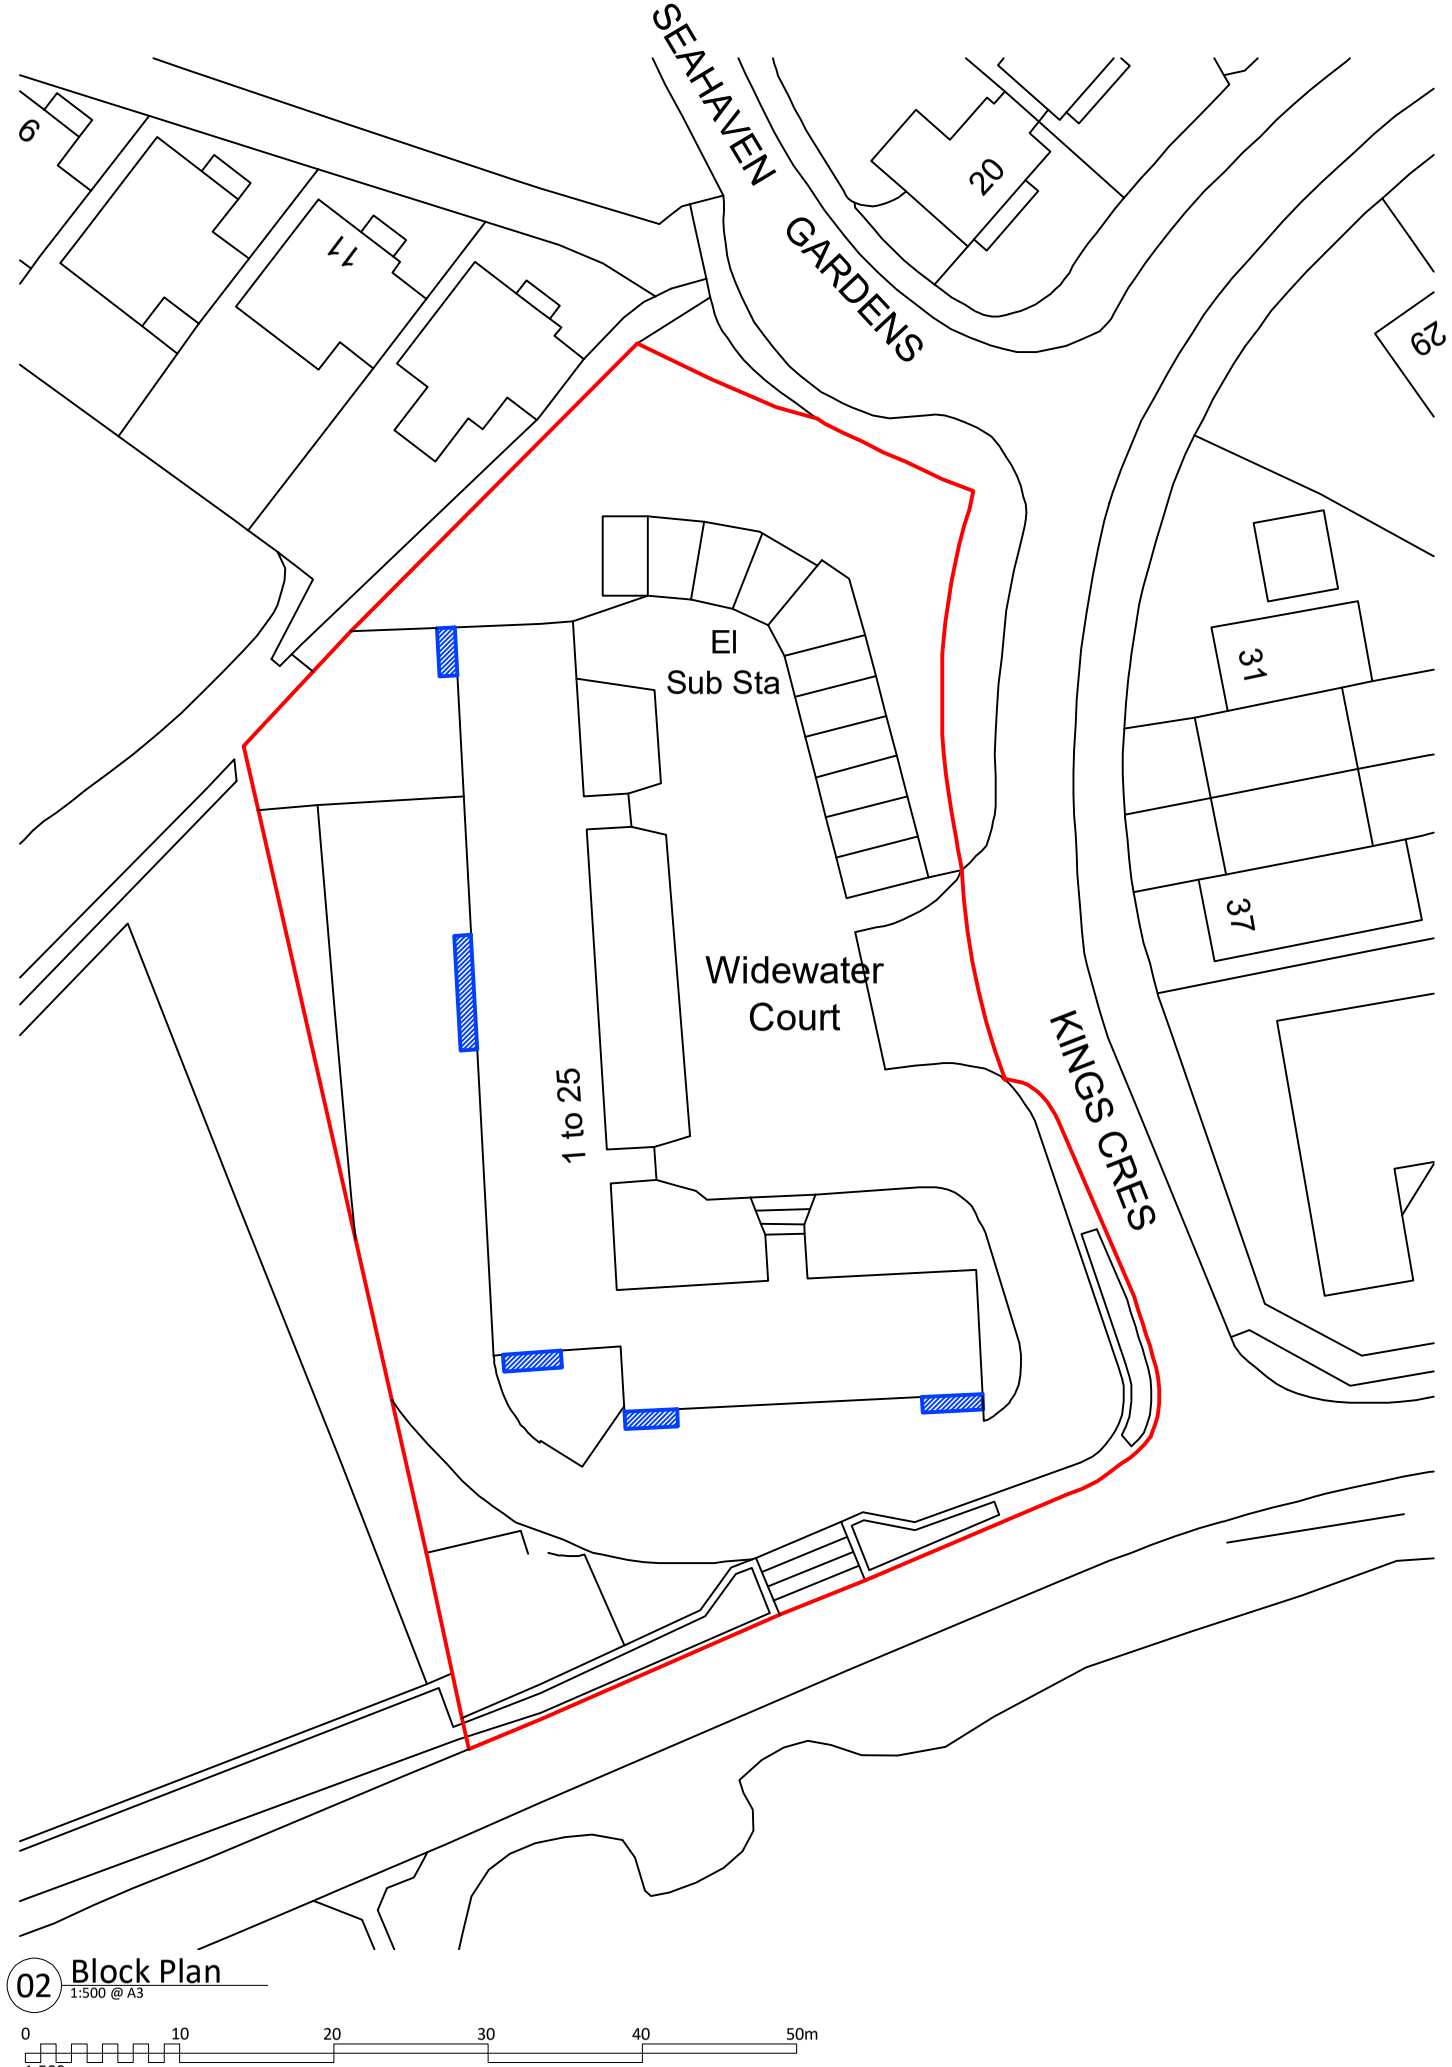

02 Block Plan
1:500 @ A3

0 10 20 30 40 50m
1:500

DRAWING ISSUE NOTE:

- For the purpose of submission to Local Authority for the approval of Planning Consent
- This drawing is to be read in conjunction with all other relevant drawings & details in this package
- Do not scale, except for Planing purposes
- Dimensions are in millimeters unless otherwise stated
- Do not use for construction
- Should any third party use these drawings for the purpose of construction, it shall be entirely at their own risk.

LEGEND:

Area of works shown in blue

Revision		
A	14.11.22 Red line showing site area.	JL

Project
Balustrade Replacement

Site Address
Widewater Court
Kings Crescent
Shoreham-by-Sea
BN43 5LS

Drawing
Location and Site Block Plan

Client
Widewater Court Ltd

Drawing No. 1461.21.01 Revision A

Drawing Issue:
PLANNING

Scale AS SHOWN
Sheet Size A3
Date AUG 2022
Drawn By JL
Checked By AC

COH surveyors
Crowther Overton–Hart
2B Chanctonfold, Horsham Road
Steyning, West Sussex. BN44 3AA
T 01903 816290
E reception@cohsurveyors.co.uk

© COPYRIGHT 2021 Crowther Overton-Hart. All rights reserved.